




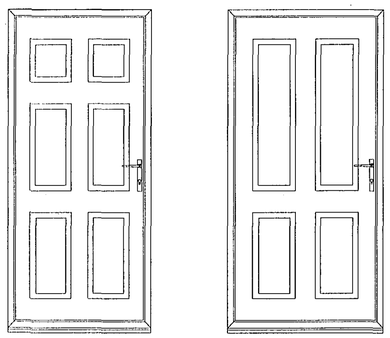


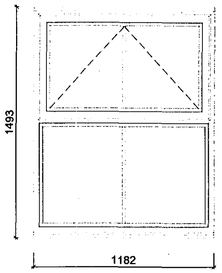

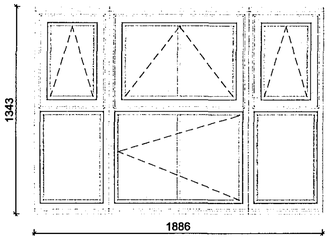


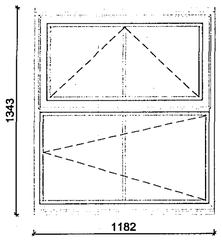


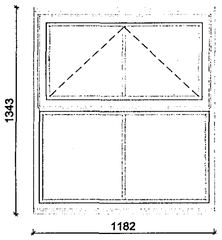


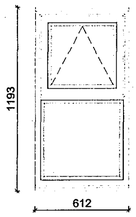



Front Elevation Doors & Windows

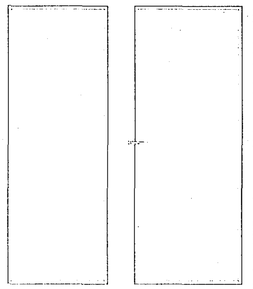


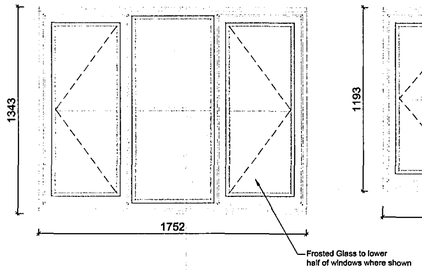

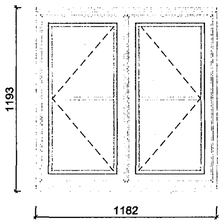

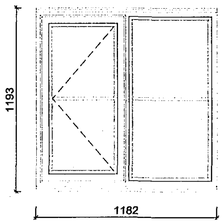


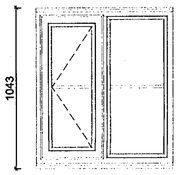

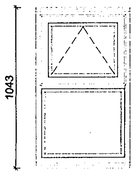


Rear Elevation Doors & Windows


THIS DRAWING IS FOR THE PURPOSE OF OBTAINING PLANNING PERMISSION ONLY

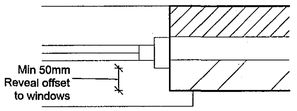


Window Jamb Detail

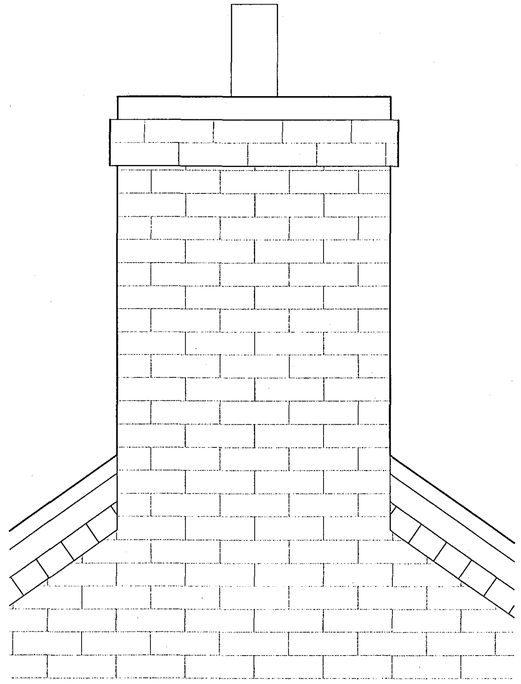


CHIMNEY DETAIL SCALE 1:10

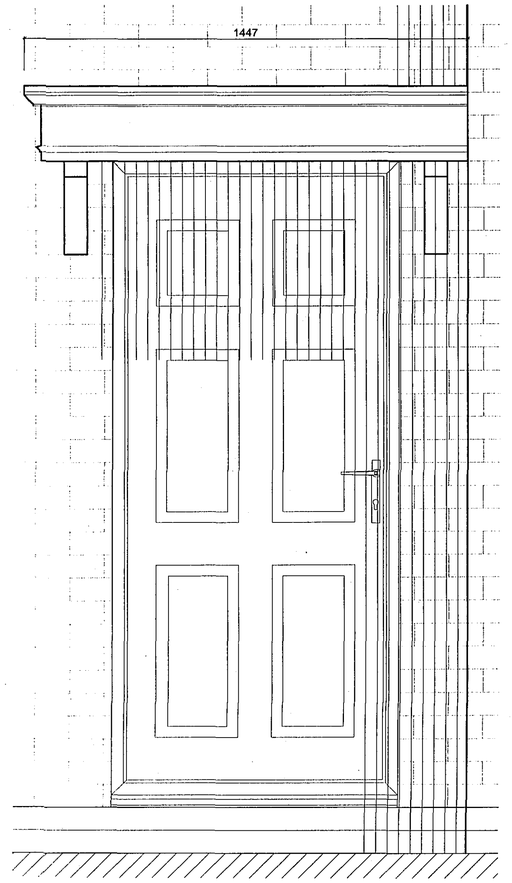

Door Canopy Front Elevation

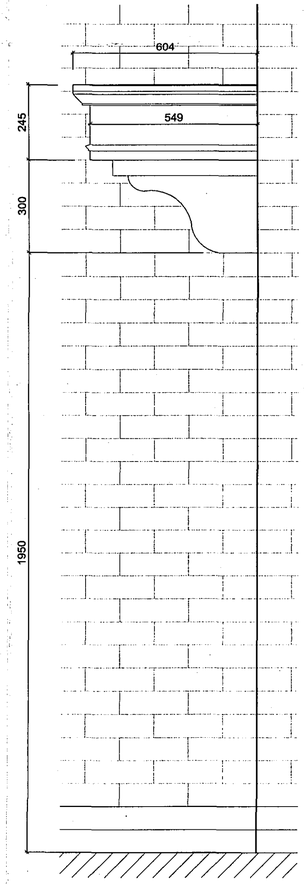


Door Canopy Side Elevation

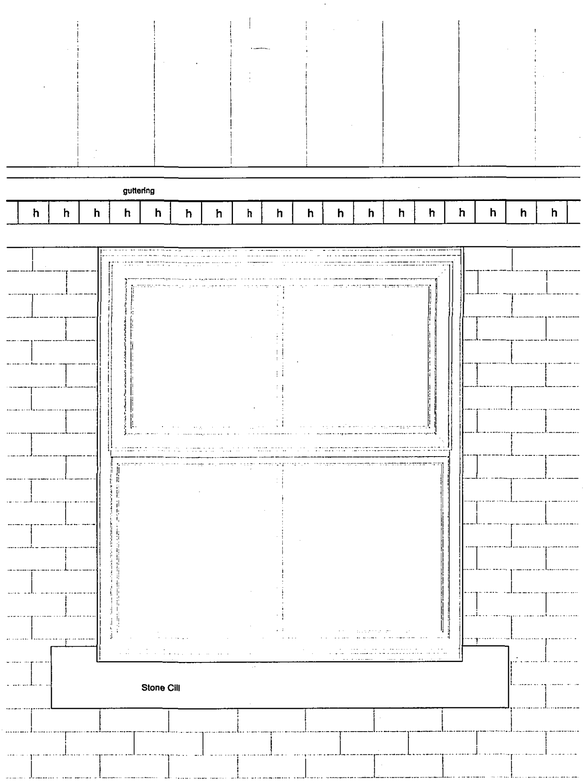

ELEVATION


EAVES DETAIL SCALE 1:10

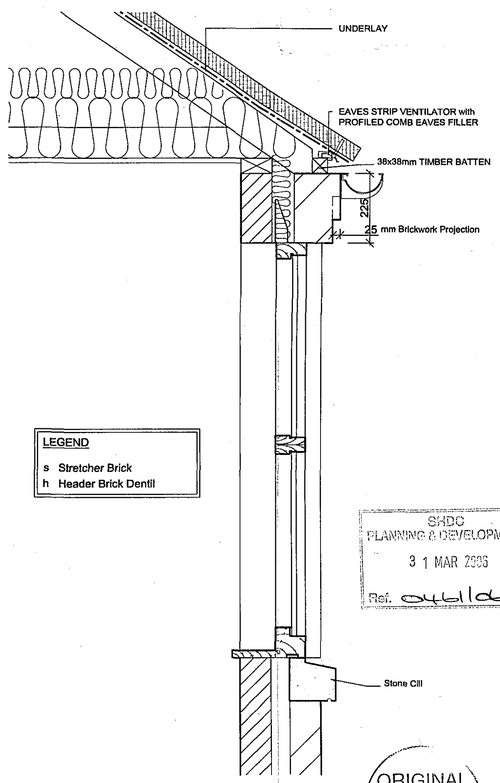

LEGEND

s Stretcher Brick
h Header Brick Dentil

EAVES & CILL SECTION

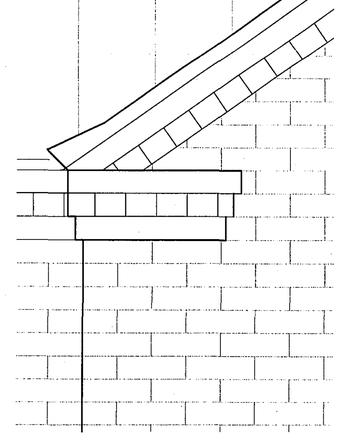

EAVES/VERGE DETAIL SCALE 1:10

SHDC PLANNING & DEVELOPMENT 31 MAR 2006 Ref. 06/1116

DRAWING 28 MAR 2006 ISSUED

Please Note :
These drawings may be subject to the CDM Regulations and should be considered prior to work commencing on site

Rev.	By	Notes	Date
-	-	-	-

rdc Robert Doughty Consultancy
32 High Street, Helpringham
Sleaford, Lincolnshire NG34 0RA
Tel: 01529 421646
Fax: 01529 421358
Email: admin@rdc-landplan.co.uk
Web: www.rdc-landplan.co.uk

DETERMINED PLAN

Client: Fieldview Homes

Project: St. Thomas Rd, Spalding

Drawing title: 1 Bed Flats - Planning Details

Job No.	Drawing No.	Rev.	Drawn
544-16	PD-01		j.r.b.

Scale	Date	Checked
1:10, 1:20	16-03-06	

ORIGINAL IF RED

DO NOT SCALE from this drawing. All measurements should be checked against on site conditions and any discrepancies should be brought to the attention of the Robert Doughty Consultancy.

P:\Projects\500-599\544 Fieldview Developments\544-16 St. Thomas Road, Spalding\CAD Files\00-RDC Drawings\Current\544-16-01.dwg, 16/03/2006 17:16:45