
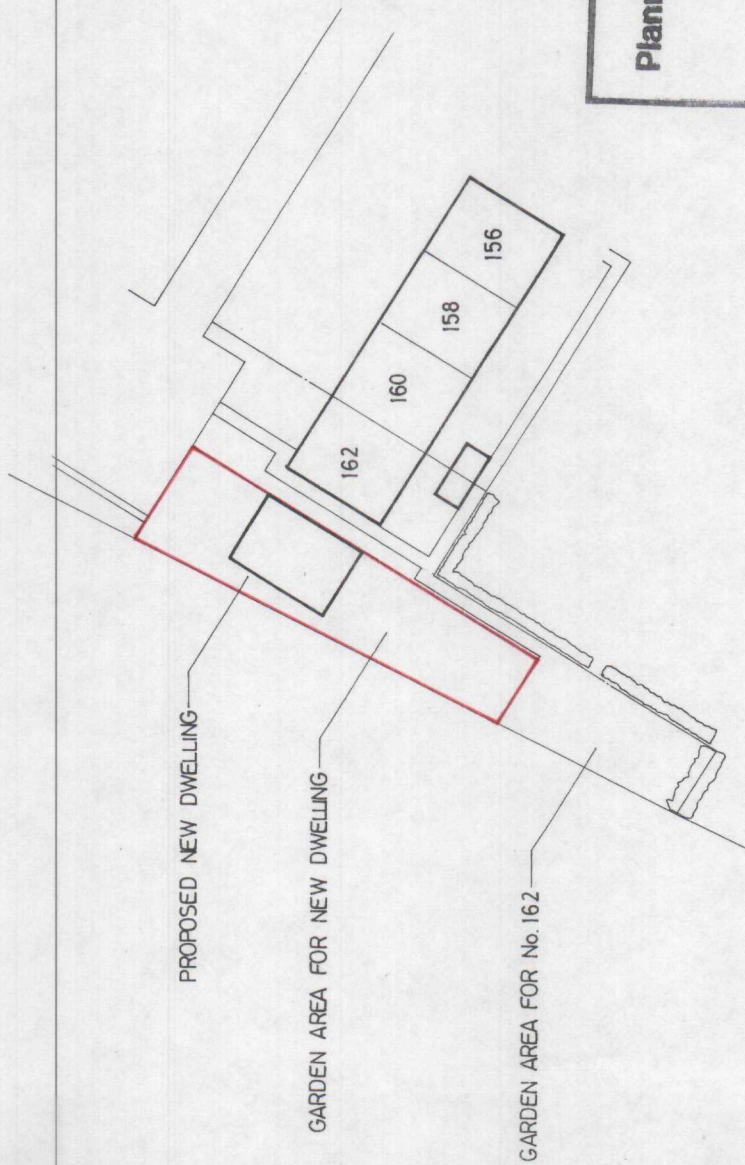


BLOCK PLAN - SCALE 1:500

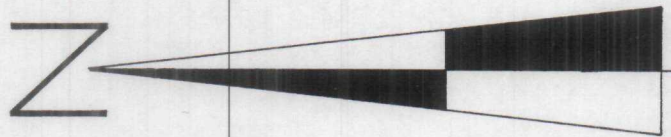

GARDEN AREA FOR No. 162

PROPOSED NEW DWELLING

GARDEN AREA FOR NEW DWELLING

LOCATION PLAN - SCALE 1:2 500

LOCATION PLAN REPRODUCED FROM THE
ORDNANCE SURVEY SOUTH HOLLAND
DISTRICT MAP WITH THE PERMISSION OF
THE CONTROLLER OF HER MAJESTY'S
STATIONERY OFFICE.
CROWN COPYRIGHT RESERVED.

O.S. SHEET No. T.F. 2524 S.E.

O.S. LICENCE No. L.A. 079413

SHDC

Planning & Development

10 APR 2003

Ref 0462103

SITE AREA = 163 m² or thereabouts

S O U T H H O L L A N D DISTRICT COUNCIL



Council Offices, Priory Road
Spalding, Lincolnshire PE11 2XE
Telephone (01775) 761161
Fax (01775) 761048

PROJECT

PROPOSED DEVELOPMENT OF LAND ADJACENT TO
No. 162 ROMAN BANK, SPALDING

DATE

31 MARCH 2003

SCALE

1:500 / 1:2 500

DRAWN



R. SCORTHORNE

JOB No

2

BLOCK PLAN - SCALE 1:500

2 no. EXISTING TREES TO BE REMOVED

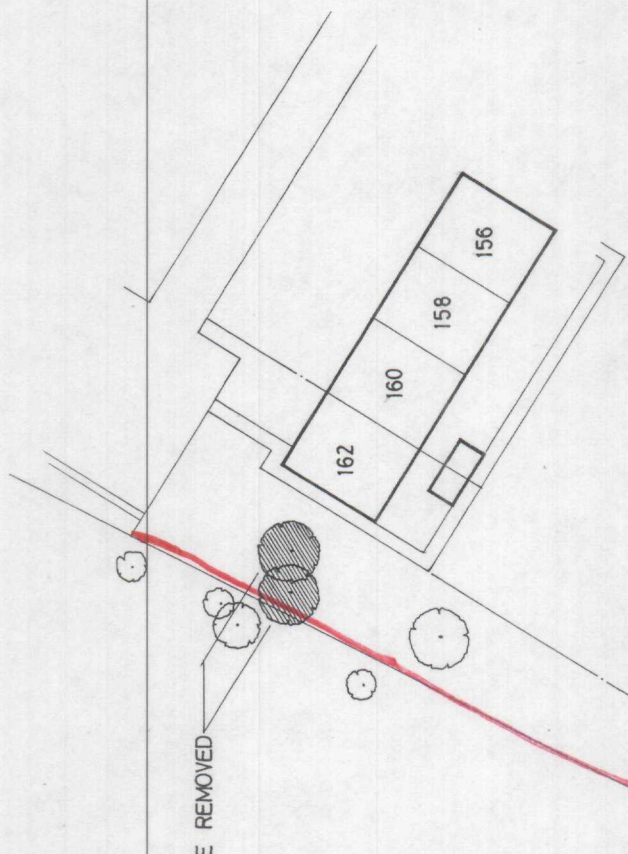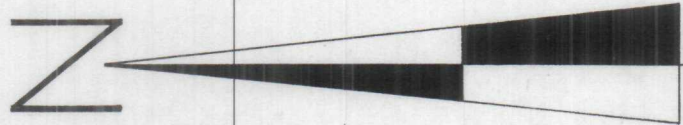

LOCATION PLAN - SCALE 1:2 500

SHDC
Planning & Development
10 APR 2003
Ref 0462103

LOCATION PLAN REPRODUCED FROM THE
ORDNANCE SURVEY SOUTH HOLLAND
DISTRICT MAP WITH THE PERMISSION OF
THE CONTROLLER OF HER MAJESTY'S
STATIONERY OFFICE.
CROWN COPYRIGHT RESERVED.

O. S. SHEET No. T.F. 2524 S.E.
O. S. LICENCE No. L.A. 079413

S O U T H PROPERTY SERVICES



Council Offices, Priory Road
Spalding, Lincolnshire PE11 2XE
Telephone (01775) 761161
Fax (01775) 761048

PROJECT	
PROPOSED DEVELOPMENT OF LAND ADJACENT TO No. 162 ROMAN BANK, SPALDING - EXISTING PLAN	

DATE	SCALE	JOB No
31 MARCH 2003	1:500 / 1:2 500	
DRAWN	DRAWING No	
R. SCORTHORNE	1	