


16 Fern Drive, Spalding, PE11 1GG

SHDC
Planning & Development

- 1 JUN 2010

Ref: 0462-10




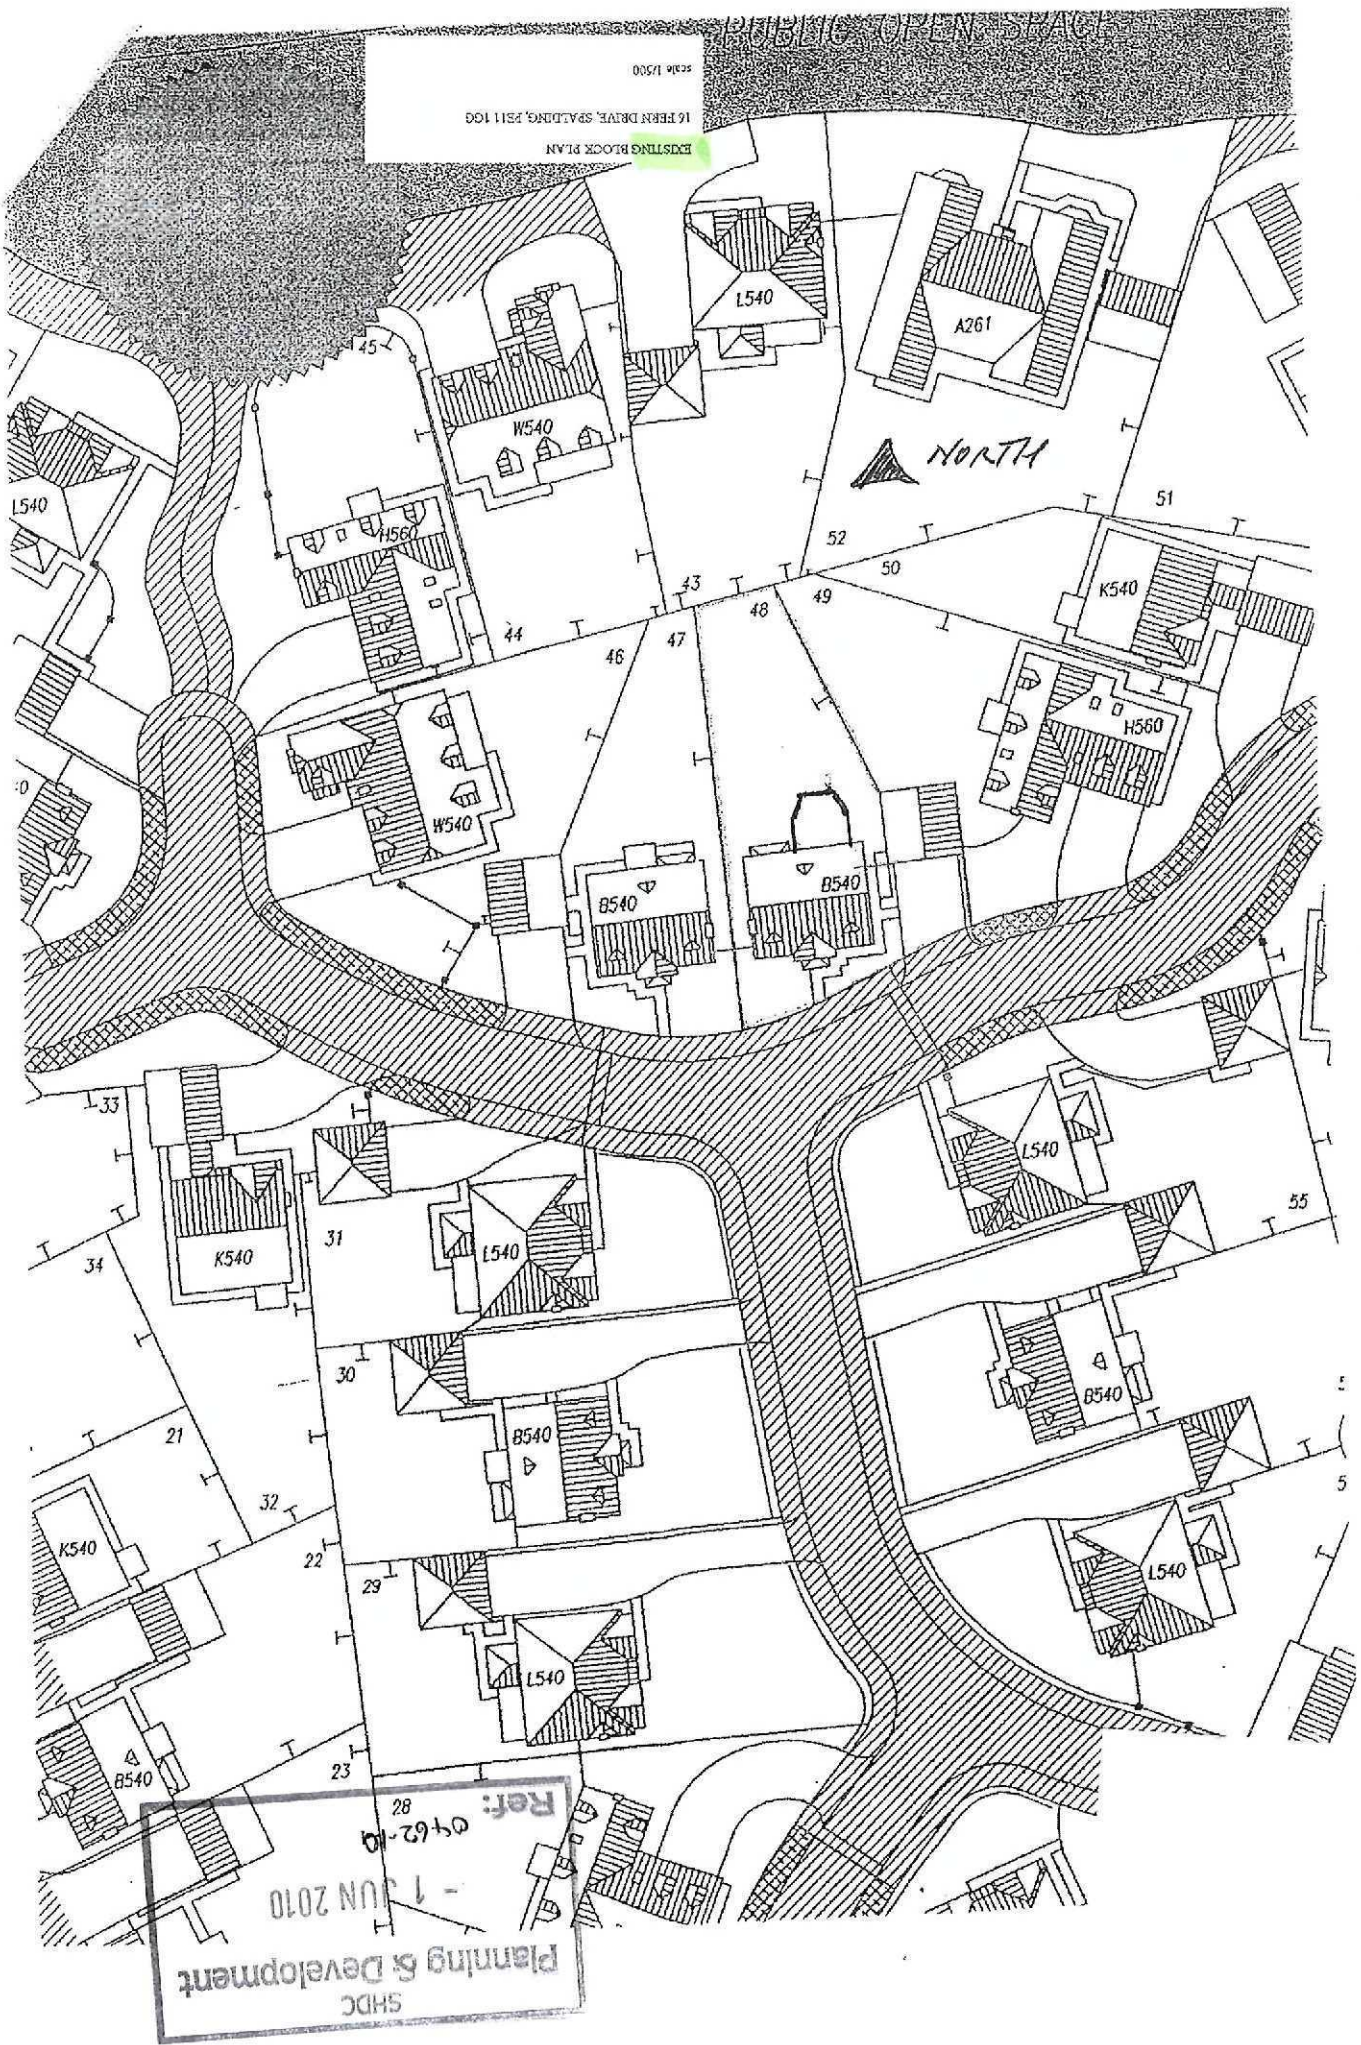

SHDC
Planning & Development

18 JUN 2010


Ref: 0462-10

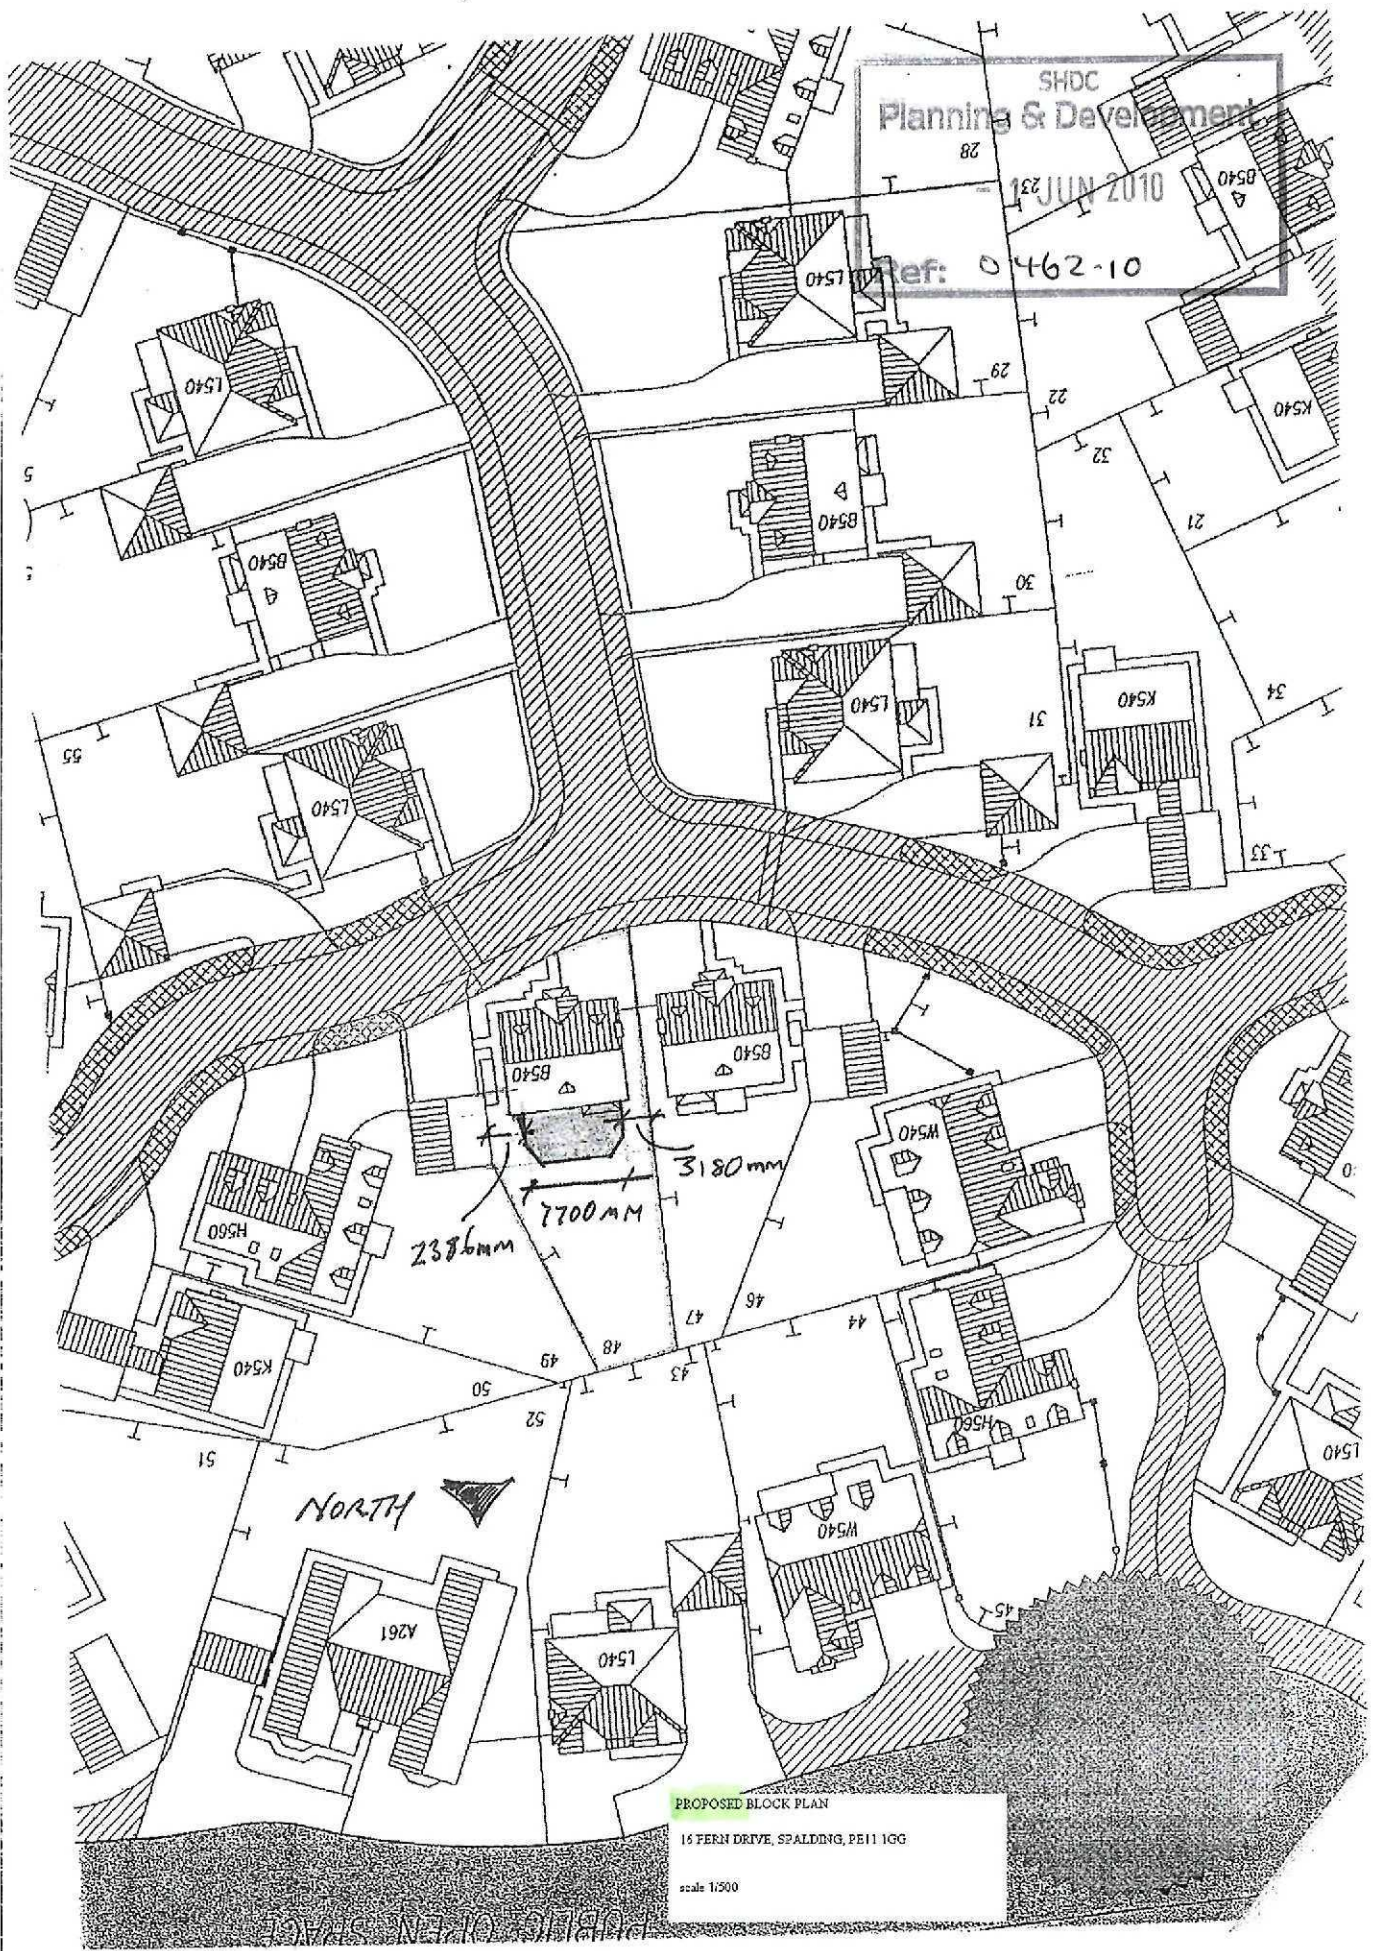

PROPOSED BLOCK PLAN
16 FERN DRIVE, SPALDING, PE11 1GG
scale 1/500

DO NOT SCALE THIS DRAWING. THE CONTRACTOR IS DEEMED TO HAVE CHECKED ALL DIMENSIONS

ANY DIMENSIONS NOT SHOWN ARE TO BE CHECKED

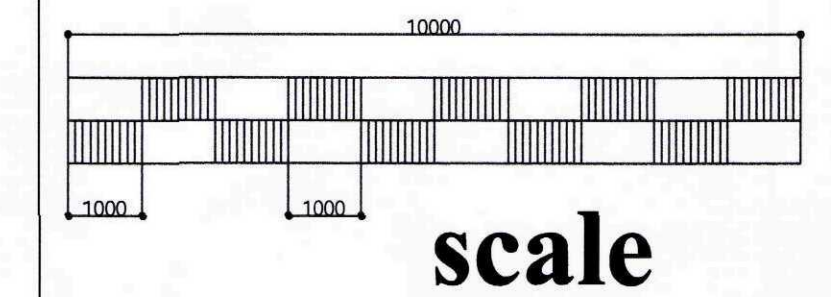

Notes

1. New brickwork to be red in colour to match existing surroundings but final type/style/colour to be agreed with planning officer.
2. New tiles to be smooth concrete type, sample to be agreed with planning officer.

Revision	Notes	Date	Signed	Checked

Property:

16 Fern Drive, Spalding
Lincs PE11 1GG

Client:

Mrs J Pearce
16 Fern Drive, Spalding
Lincs PE11 1GG

Project:

Proposed Extension
to form kitchen/dining

Drawing Title:

Existing/Proposed
Layout/Elevations

Date: April 2010

Scale: 1:100

Drawn by: [signature]

Date: Apr 2010

Checked by:


Date:

Drawing Number:

10/FD/02

Rev:


Project Number:

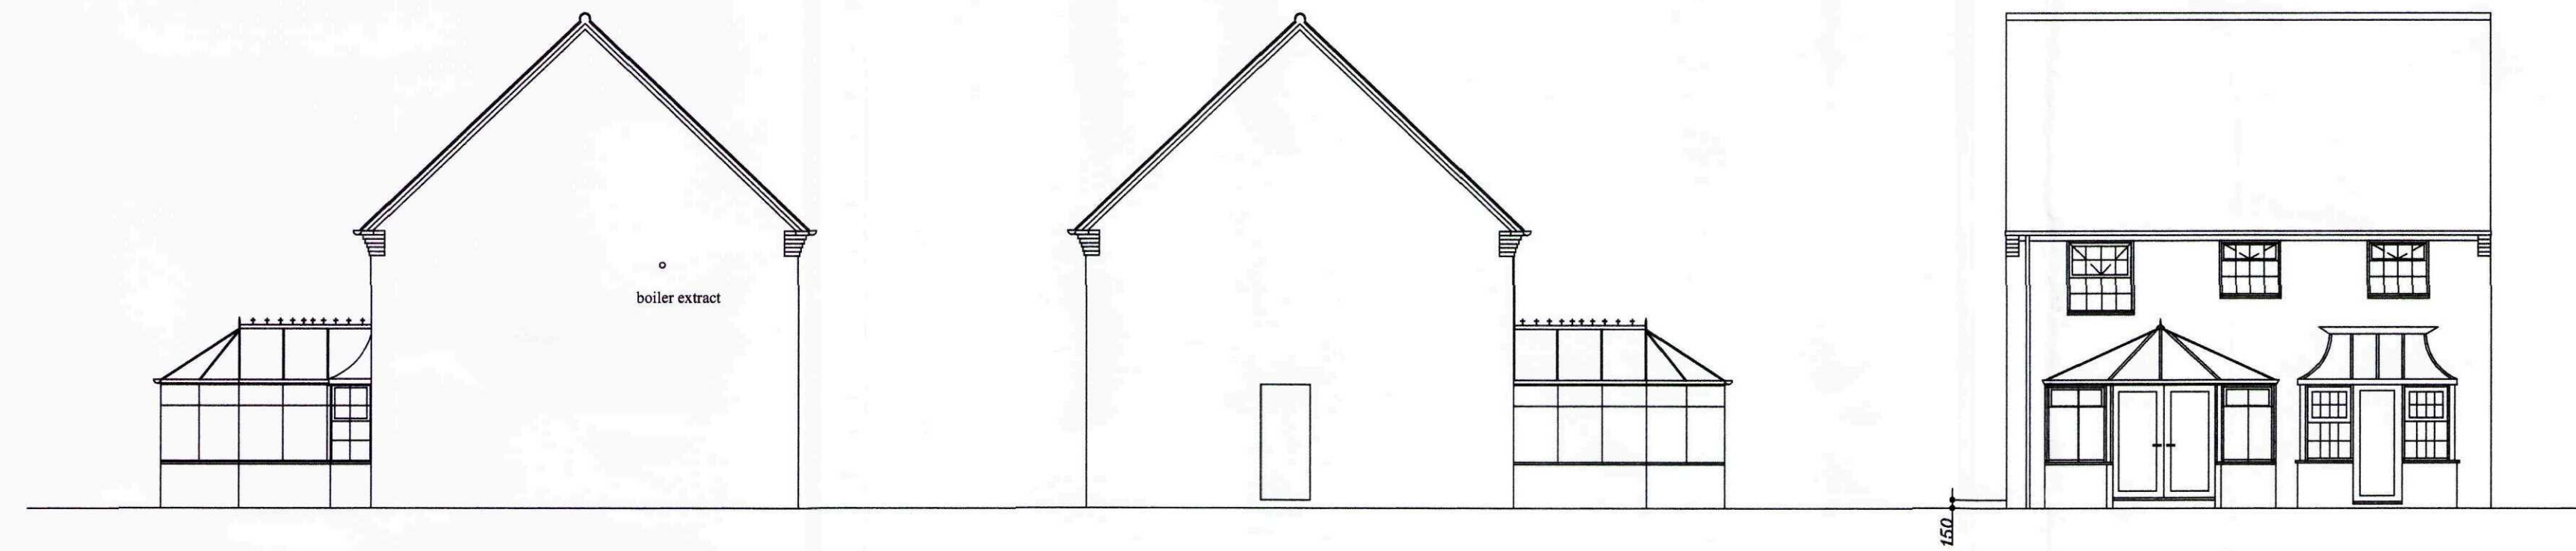

existing W elevation

existing E elevation


existing N elevation

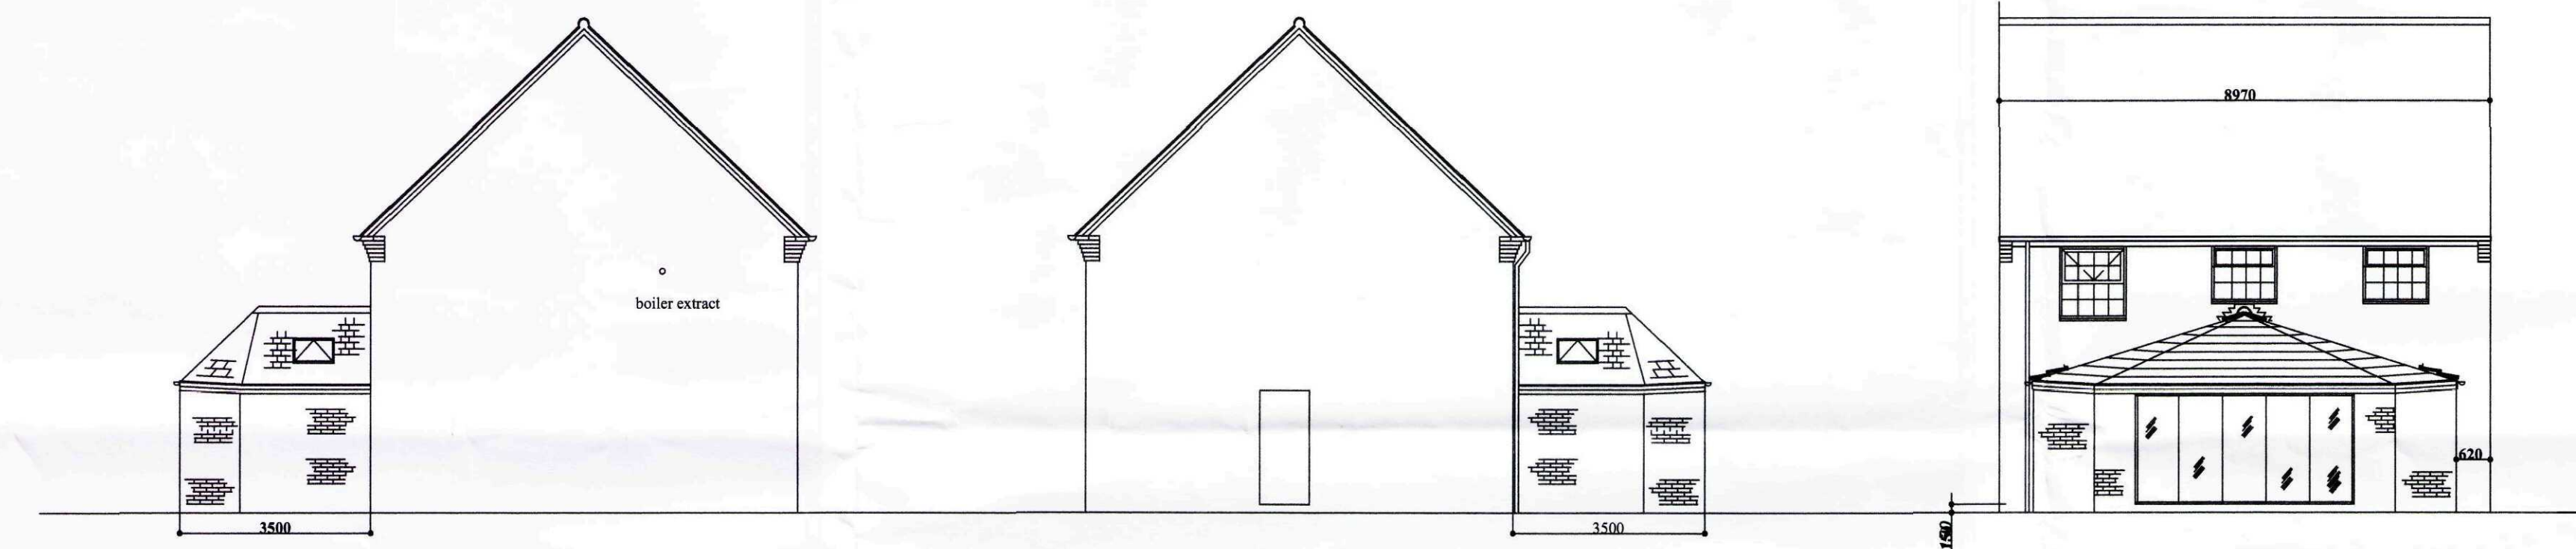



proposed W elevation

proposed E elevation


proposed N elevation

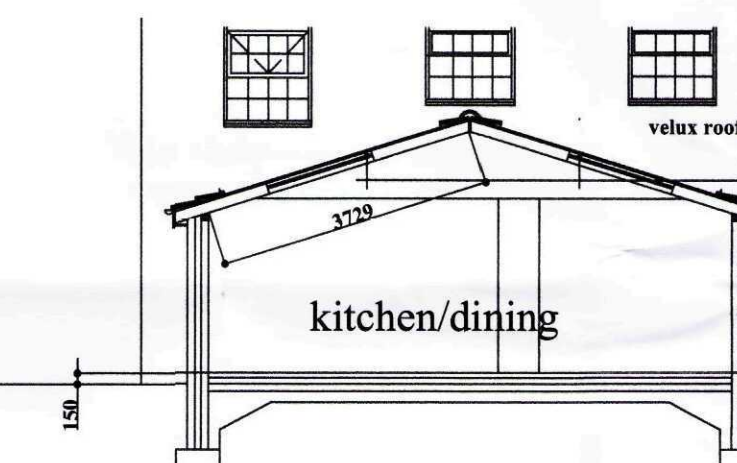


section A-A

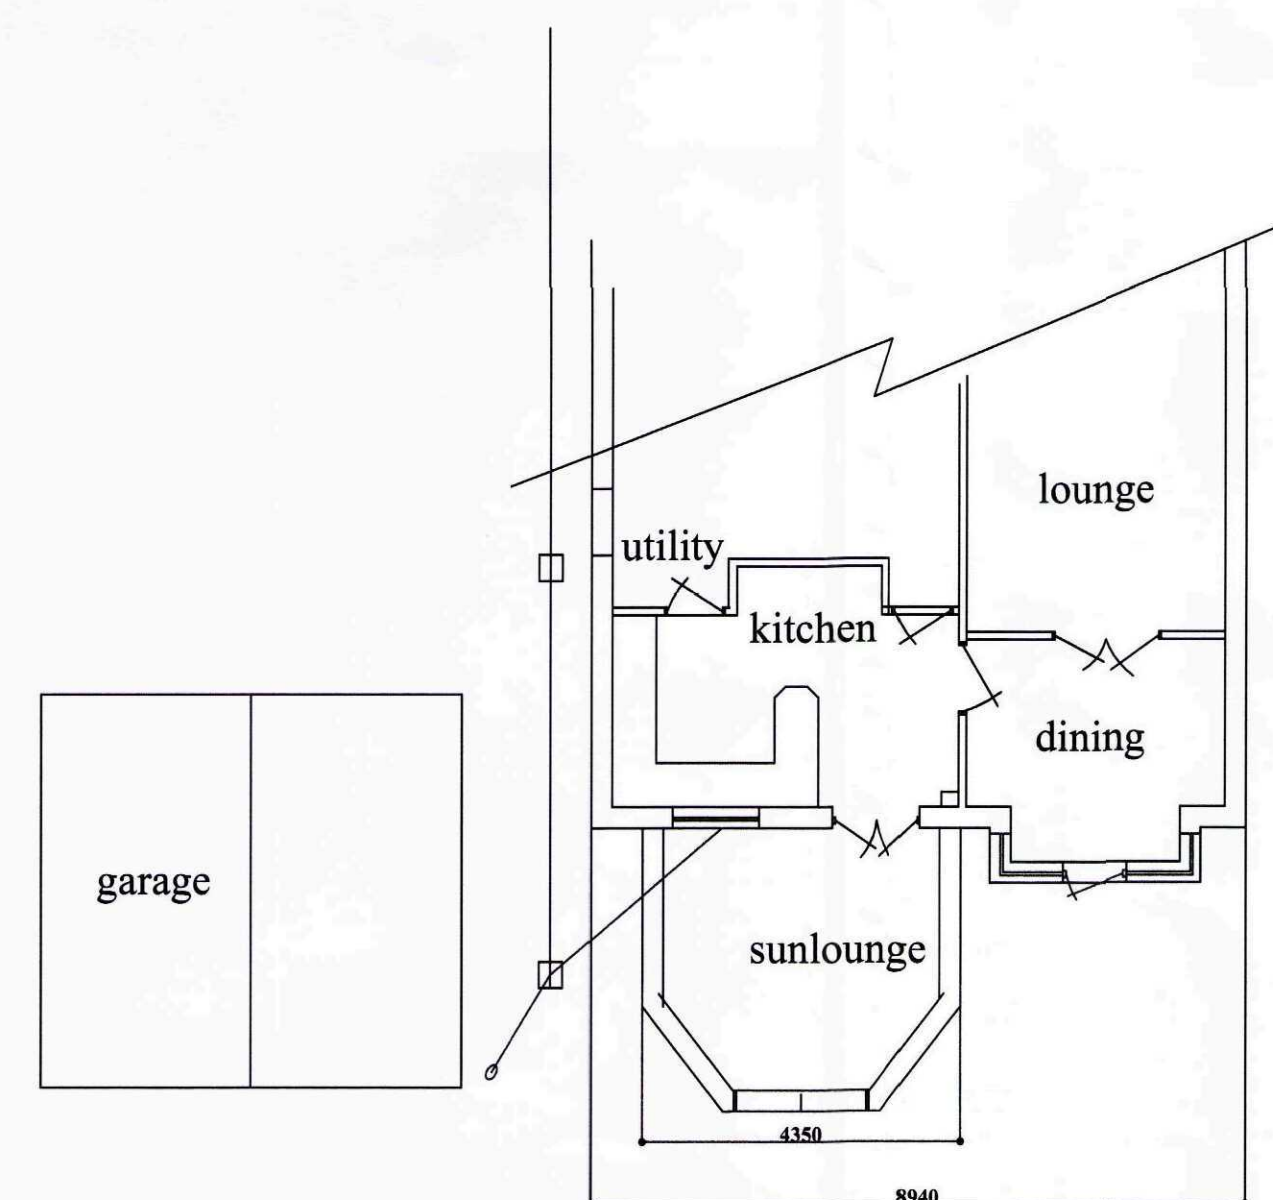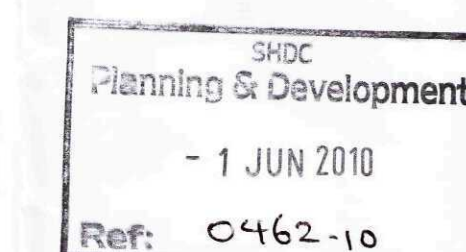


existing layout plan

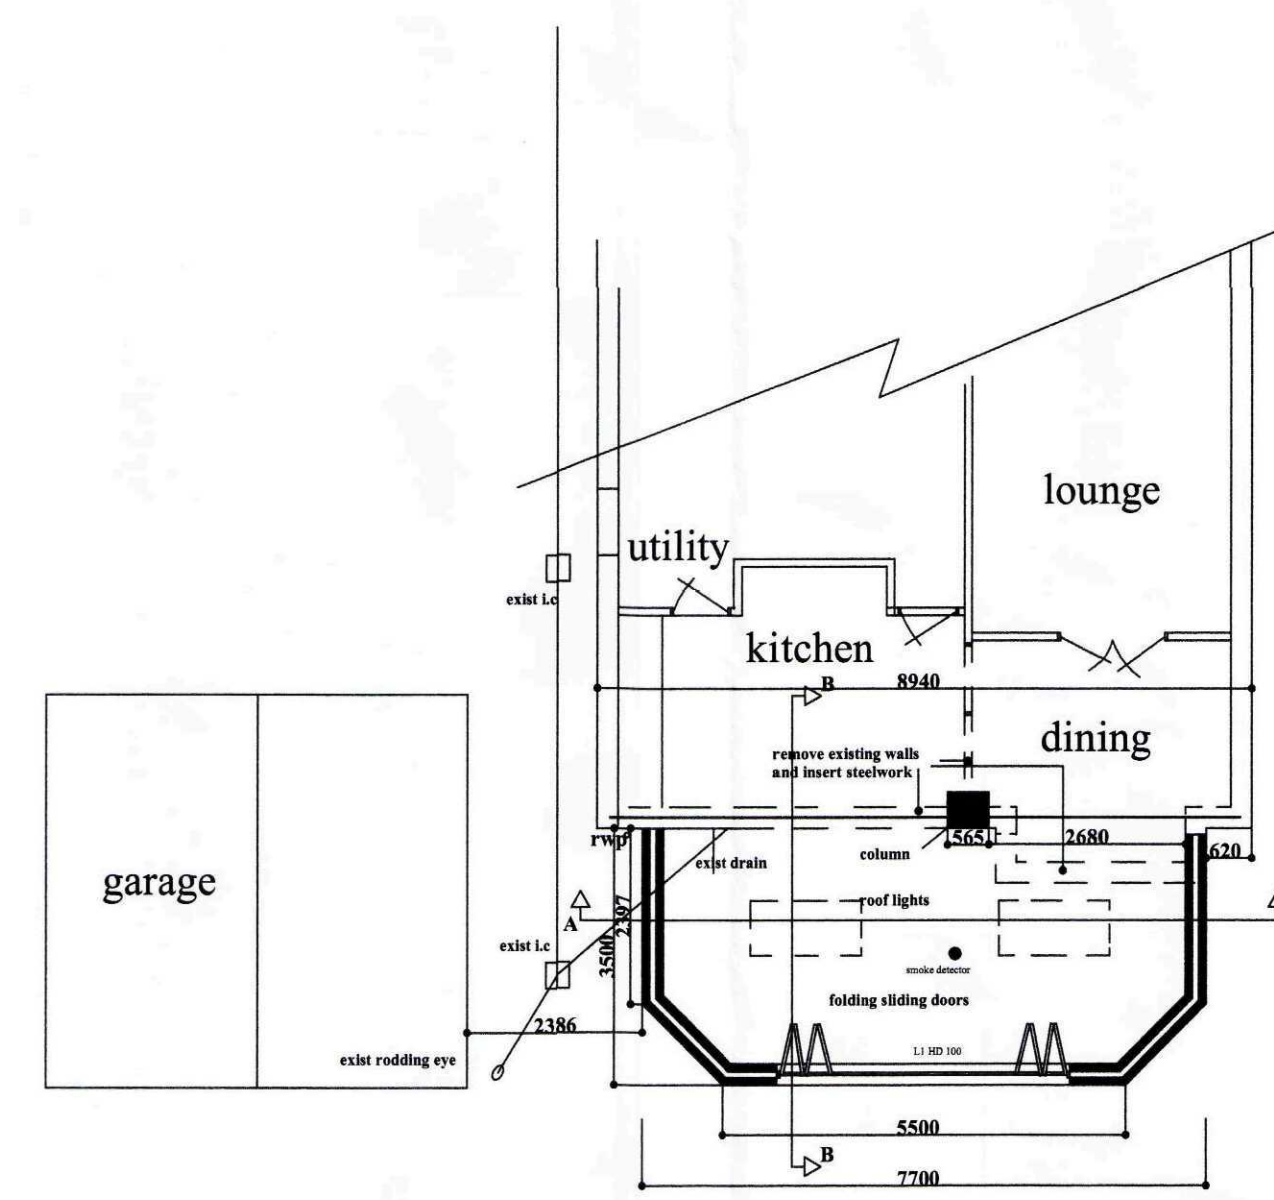

proposed layout plan

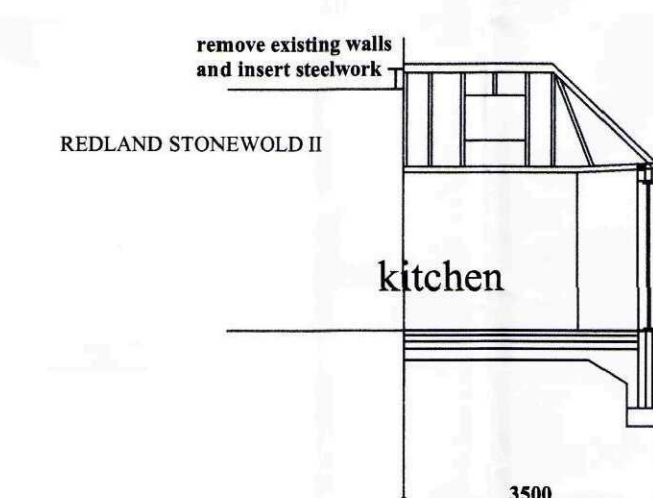

section B-B

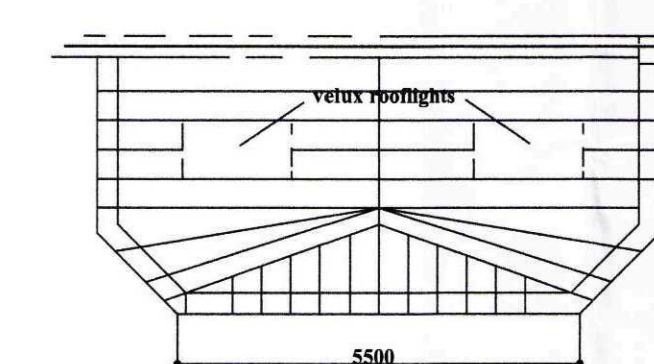

roof layout plan