



H.M. LAND REGISTRY		TITLE NUMBER
		LL70864
ORDNANCE SURVEY PLAN REFERENCE	TF2722	Scale 1/2500
COUNTY LINCOLNSHIRE	DISTRICT SOUTH HOLLAND	© Crown copyright



The boundaries shown by dotted lines have been plotted from the plans on the deeds. The title plan may be updated from later survey information.

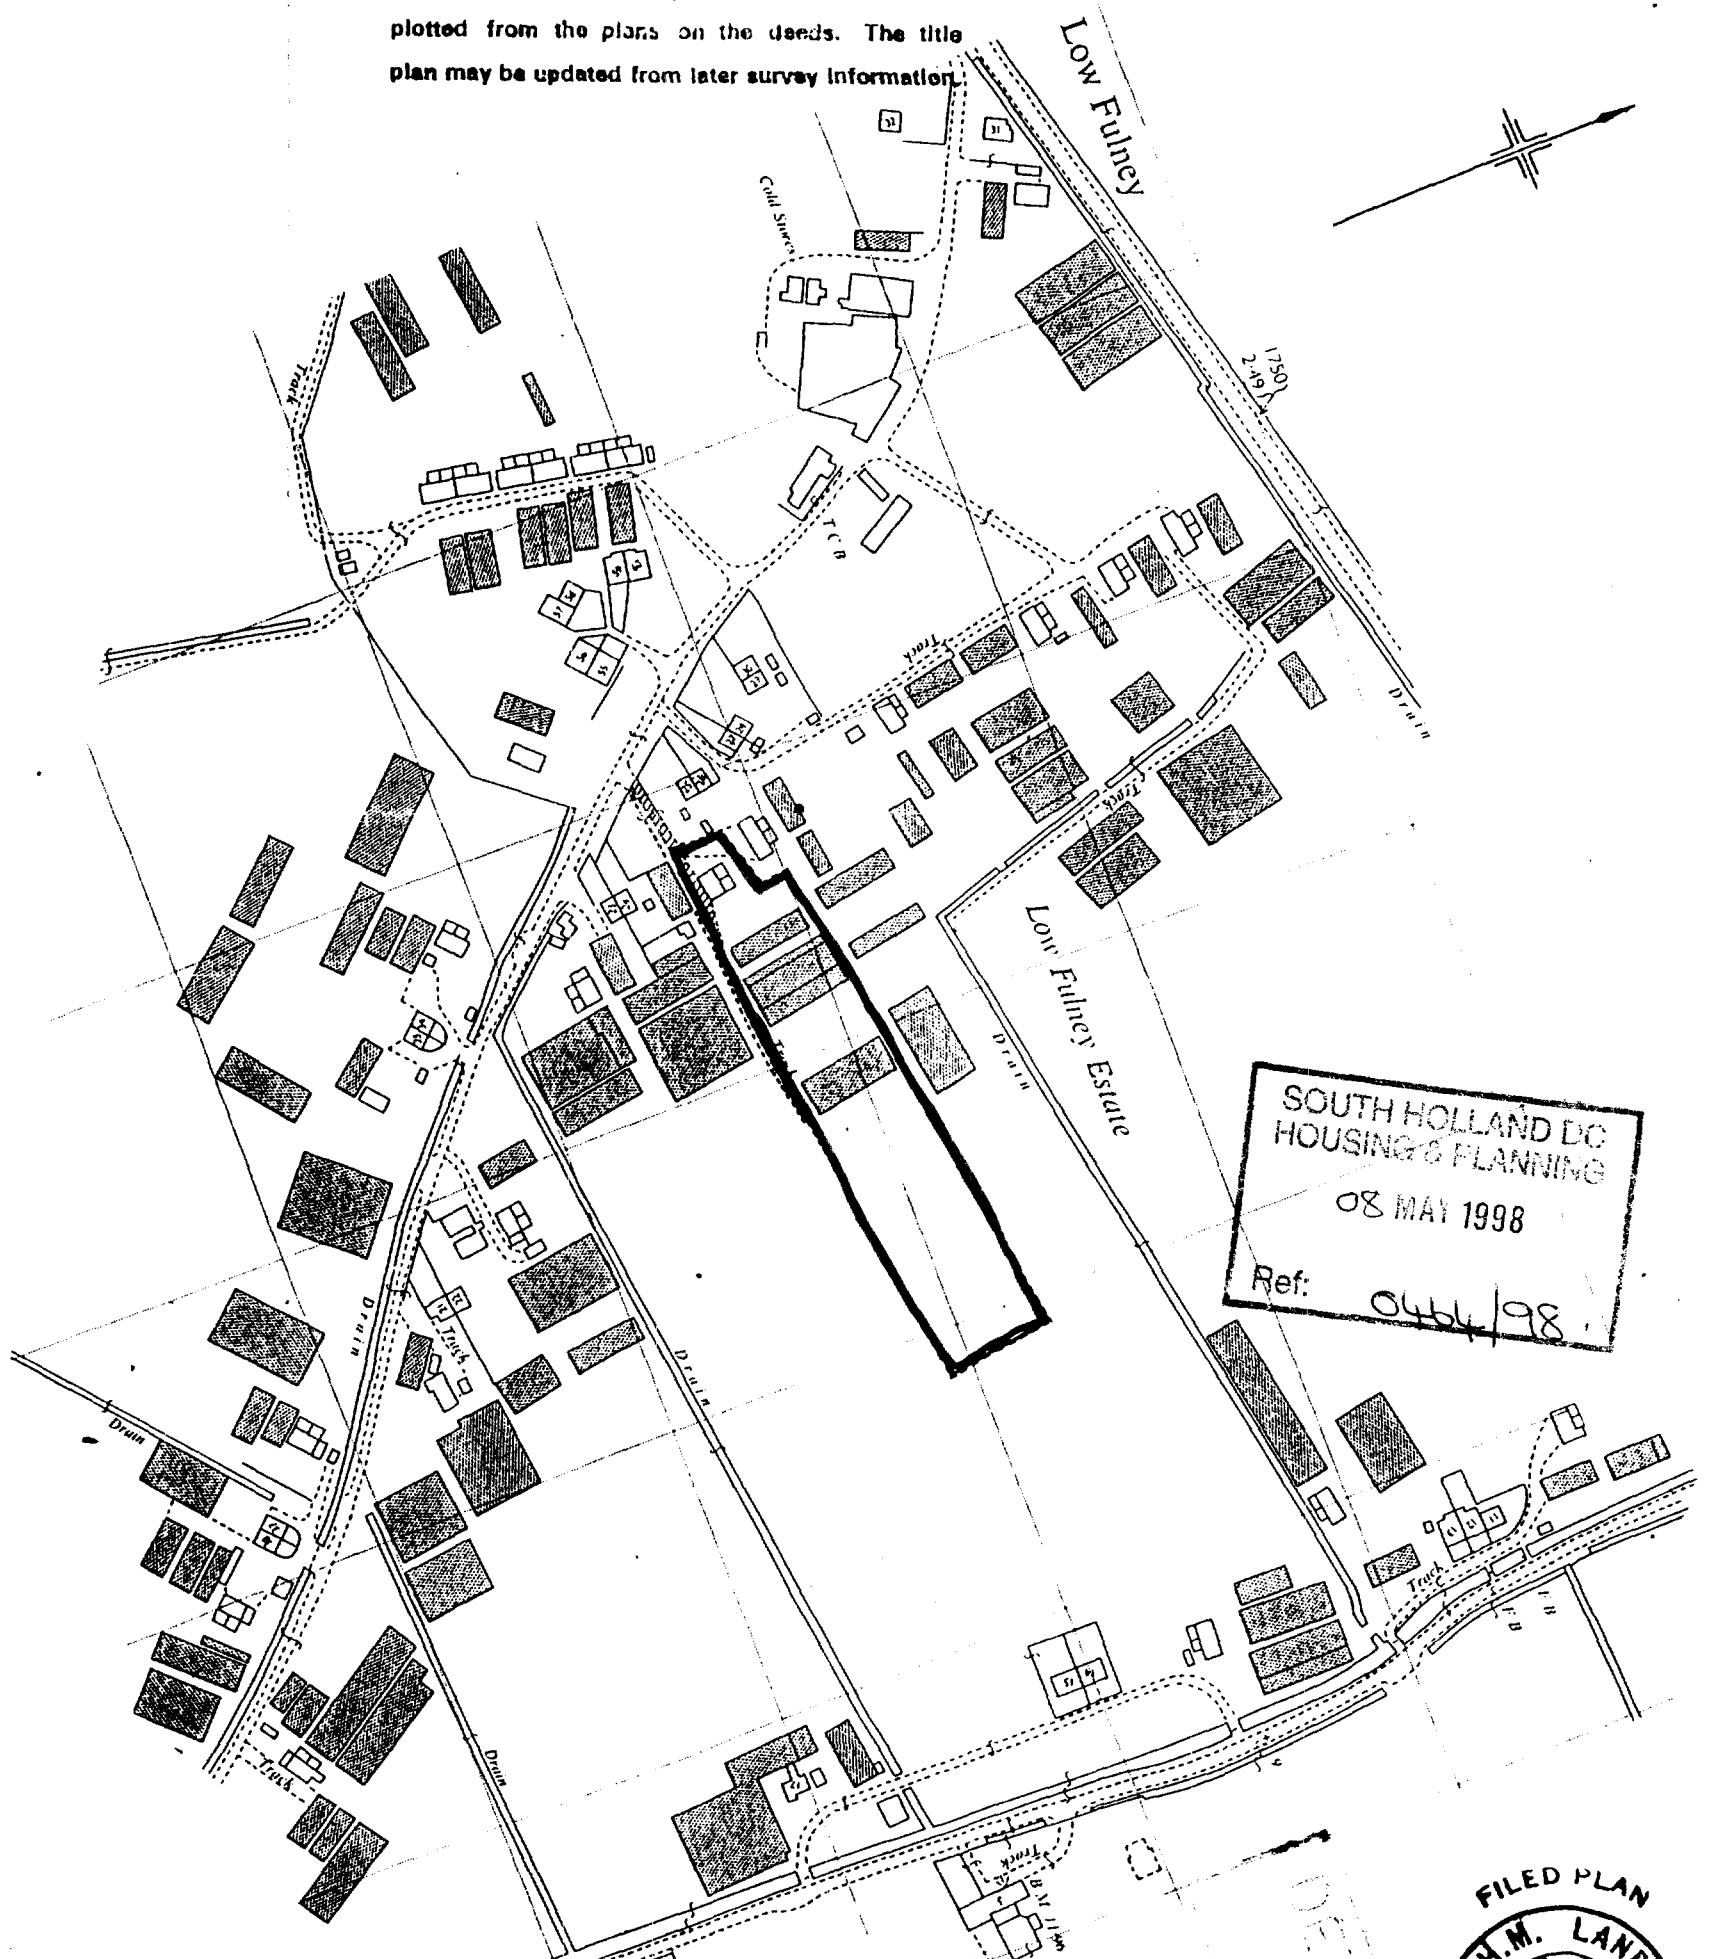

This OFFICE COPY shows the state of the title plan on 18/7/97.
Under s.113 of the Land Registration Act 1986 this copy is admissible in evidence to the same extent as the original.
This office copy of the title plan may be subject to minor distortions in scale.
Issued on 18/7/97 by H M Land Registry. This title is administered by the Kingston-Upon-Hull District Land Registry.
Crown Copyright. All rights reserved.

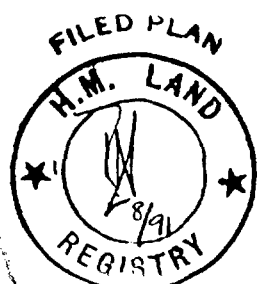

1784

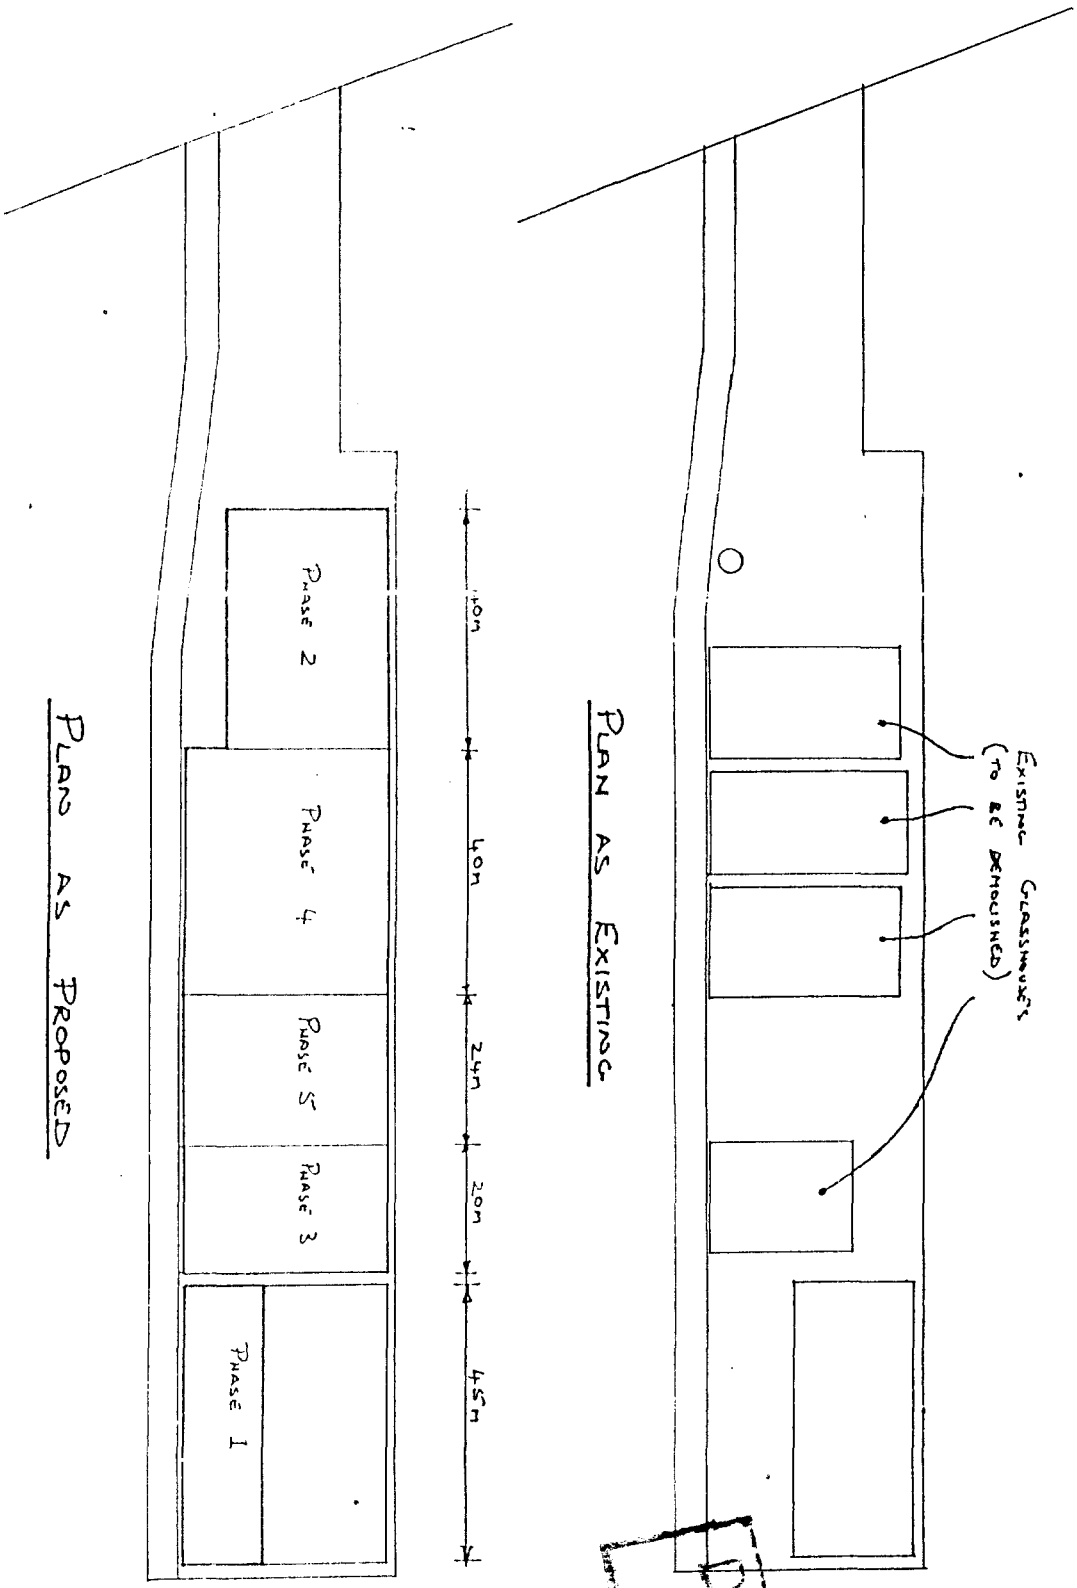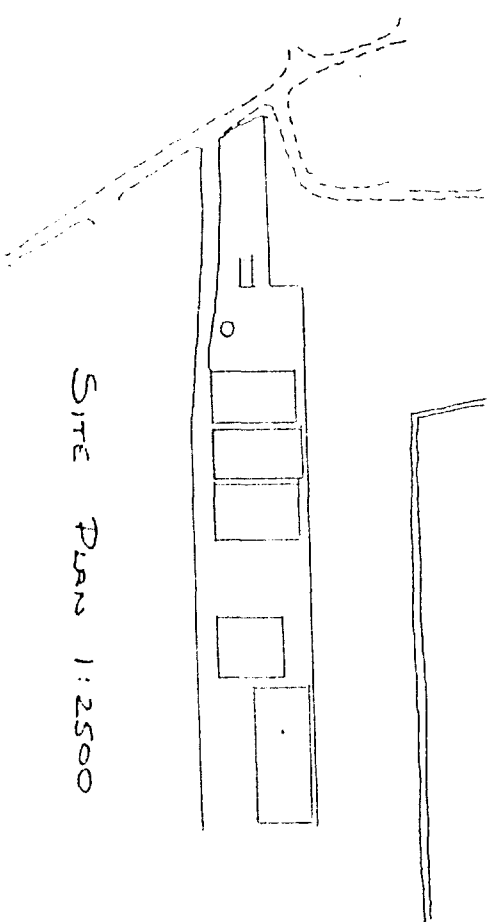

DETERMINED
PLAN

FILE COPY

SOUTH OLAND DC
HOUSING PLANNING
08 MAY 1998
Ref: 944498

Drg. No. 1784 / 2		CLIENT	M. GREENMAN		DATE	April 92		BRIDGE GREENHOUSES LTD	
		PROJECT	Proposed Replacement Glasshouse Units, 13 MAURD Road, Low Ferry		DRAWN	N. Dutton		49 Main Road, Quadding, Spalding, Lincs. PE11 4PS. Tel: (0775) 821191 Telex 32598 Facsimile (0775) 820306	
					SCALE	1:1250, 1:2500			
		REVISION							
No.				DATE					

