
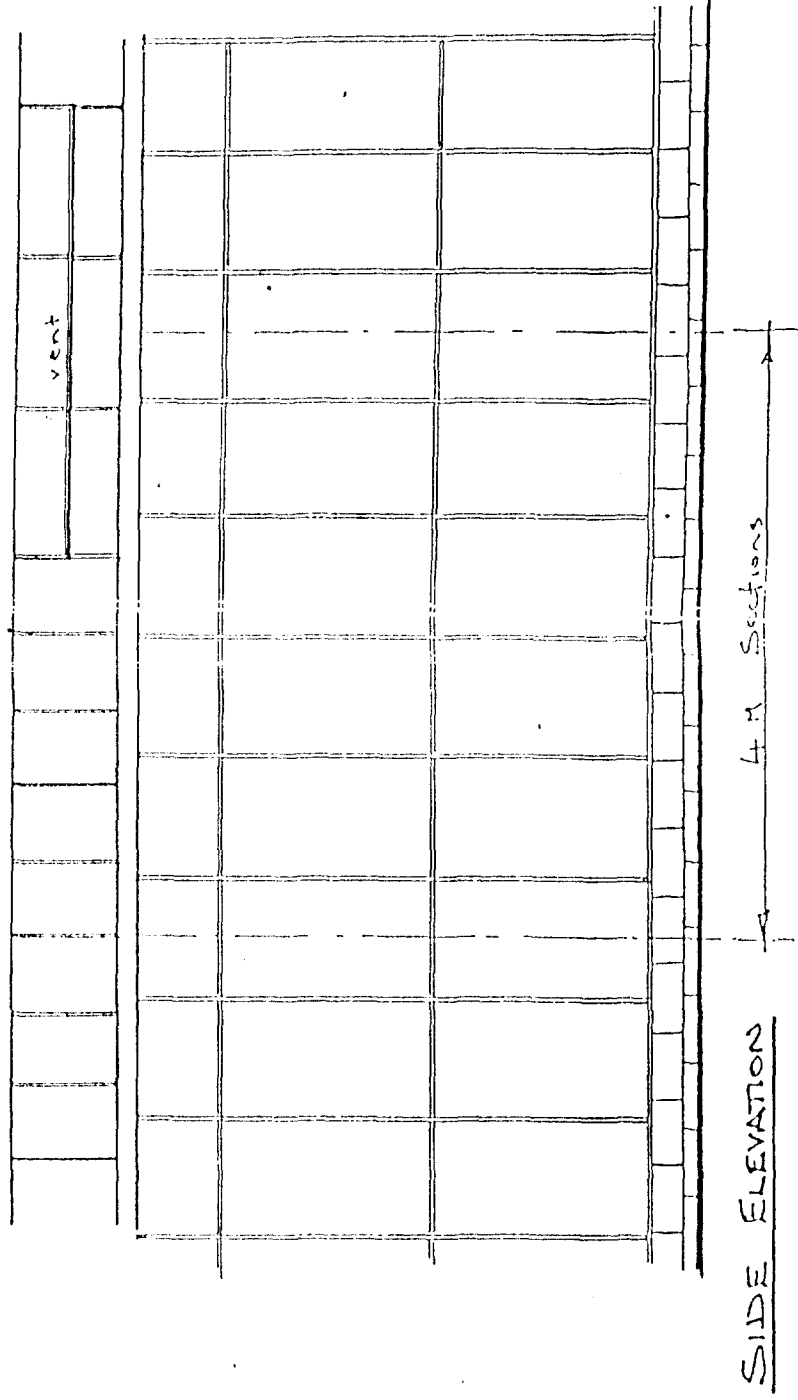


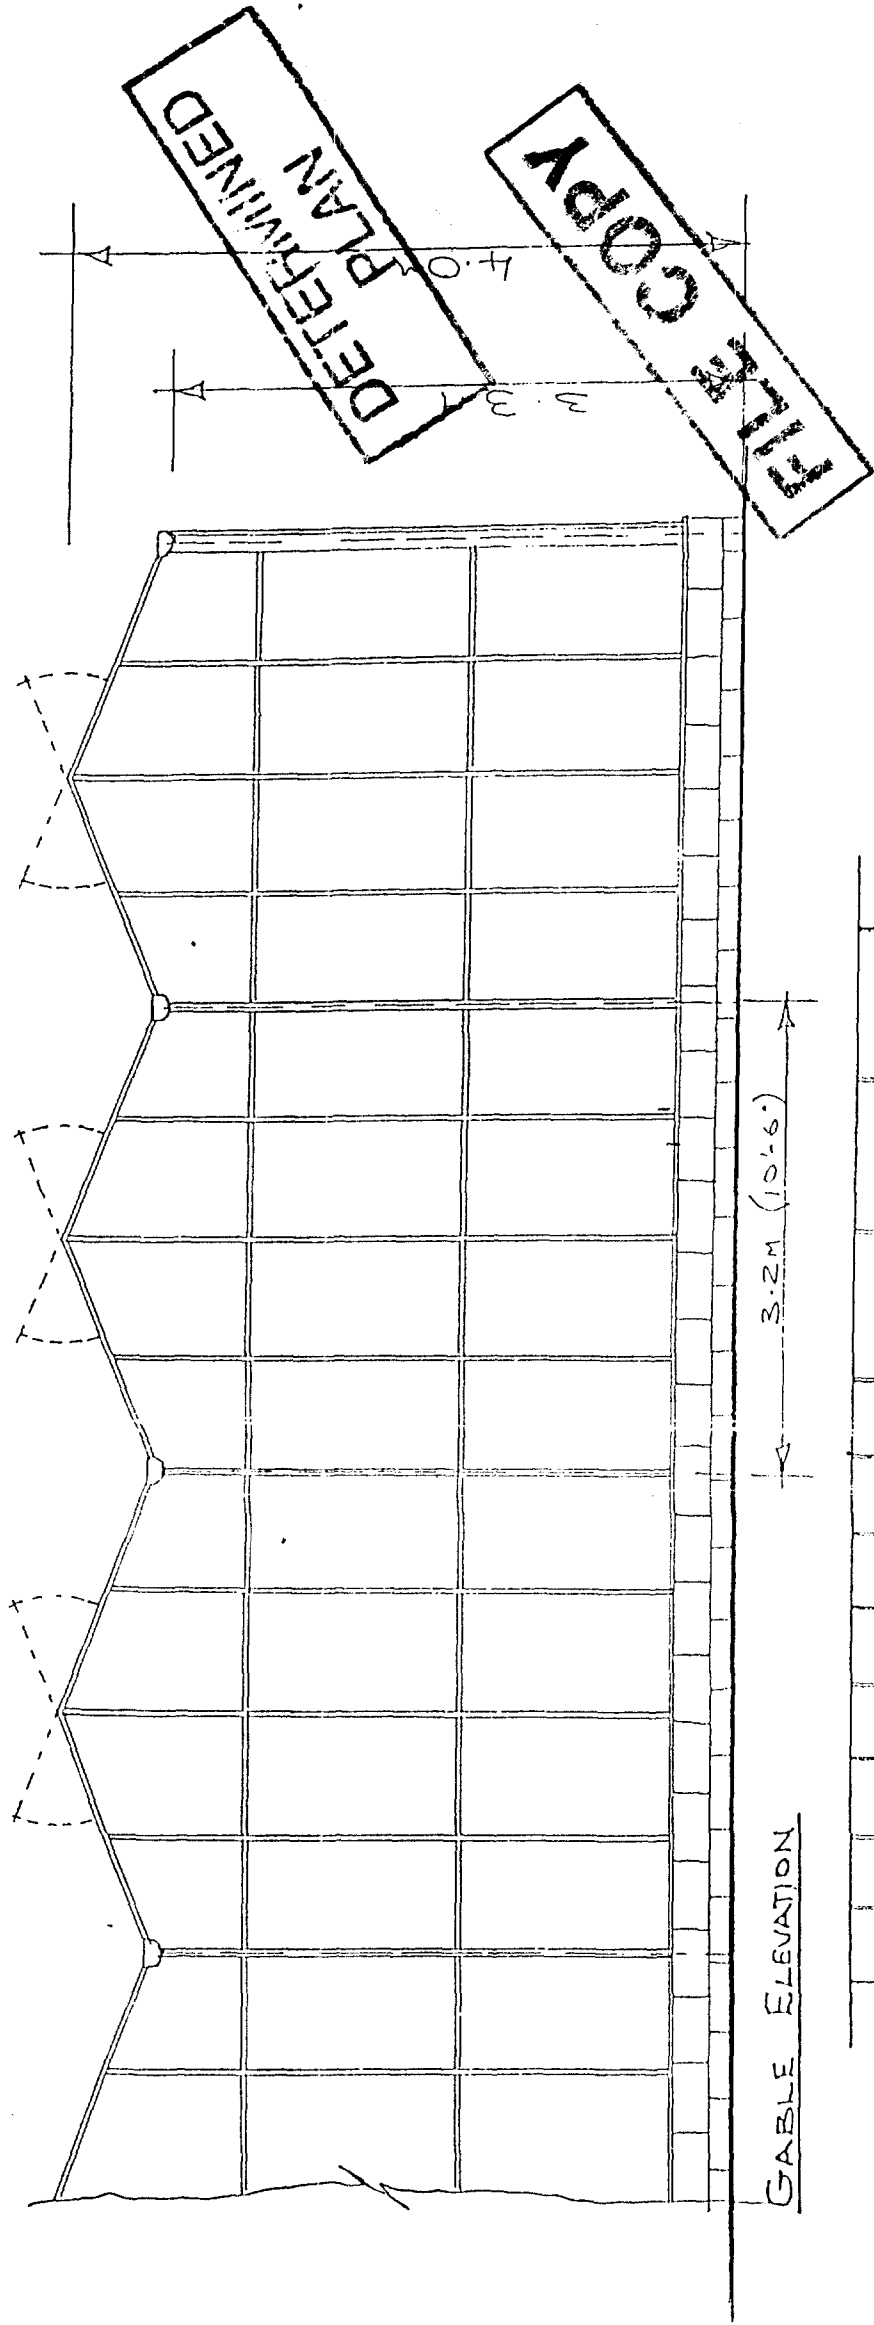

Drg. No. 1784/3		CLIENT	Mc CORMAN	DATE	April 92	BRIDGE GREENHOUSES LTD	
		PROJECT	PROPOSED REPLACEMENT GREENHOUSE	DRAWN	N. Watson	49 Main Road, Quadding, Spalding, Lincs. PE11 4PS.	
			UNITS, 13 MAULD ROAD, Loo FULNEY	SCALE	1:1250 - 1:1500	Tel: (0775) 821191 Telex 32598	
		REVISION		DATE		Facsimile (0775) 820306	
		No.				BG	

SOUTH HOLLAND DC
HOUSING & PLANNING
08 MAY 1998
Ref: 0464/98