


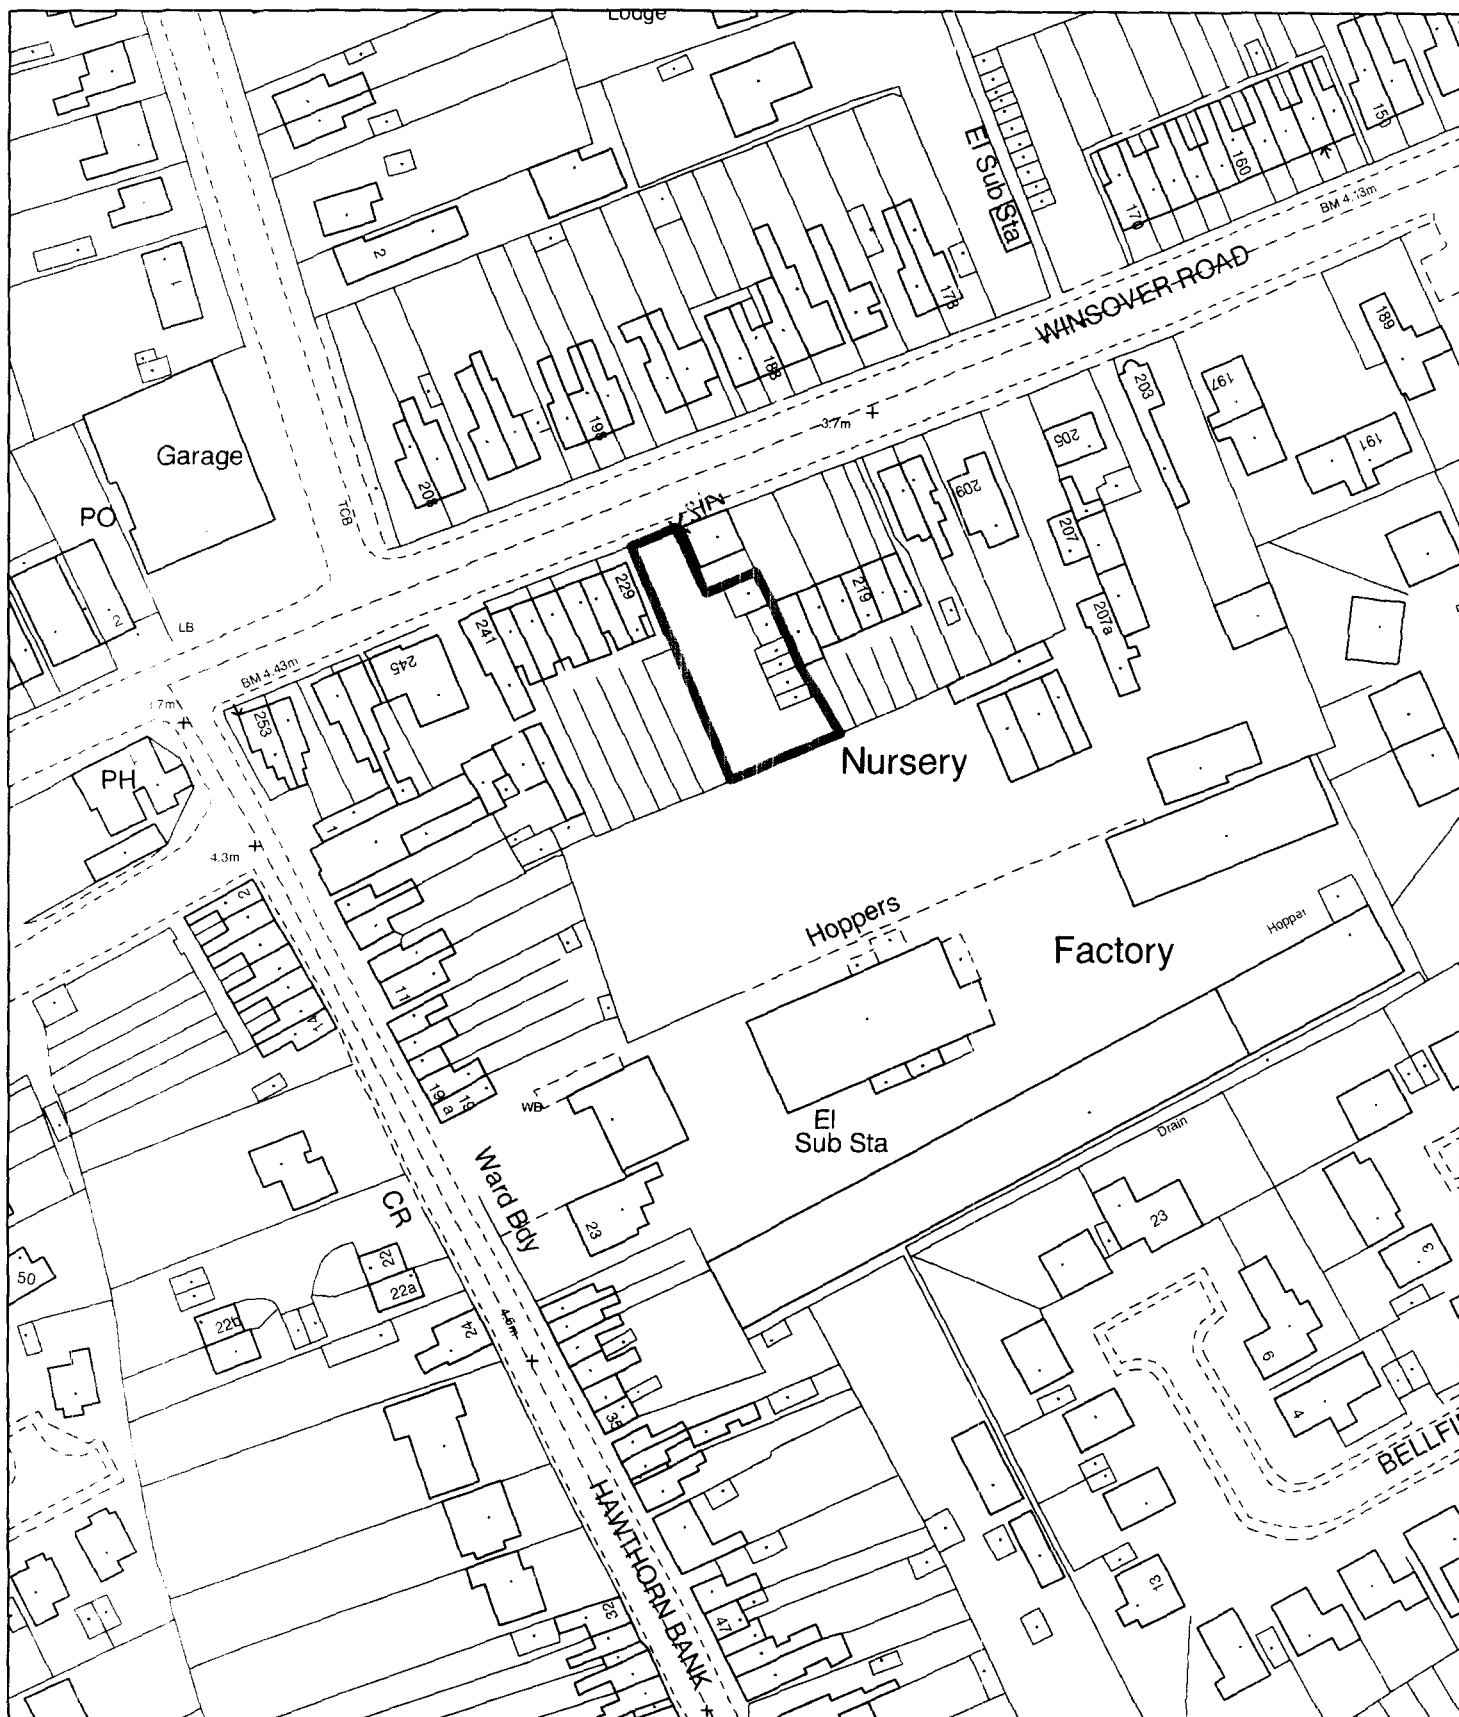

**Planning Application Location Plan
Ward Member Notification**

H16/0466/02

Scale: 1:1250

Planning and Development

Council Offices, Priory Road, Spalding, Lincolnshire
PE11 2XE

PLEASE DO NOT COPY THIS PLAN
This map is reproduced from Ordnance Survey material with permission of Ordnance Survey on behalf of Her Majesty's Stationery Office (c) Crown copyright. Unauthorised reproduction infringes Crown copyright and may lead to prosecution or civil proceedings. South Holland District Council LA079413 2002



Welland & Deepings Internal Drainage Board
Reproduced from the Ordnance
Survey Map 8036
with the permission of the
Controller of
Her Majesty's Stationery Office.
Crown Copyright reserved.
Licence No. AL560701
Date



SHDC
Planning & Development
2 JUL

