
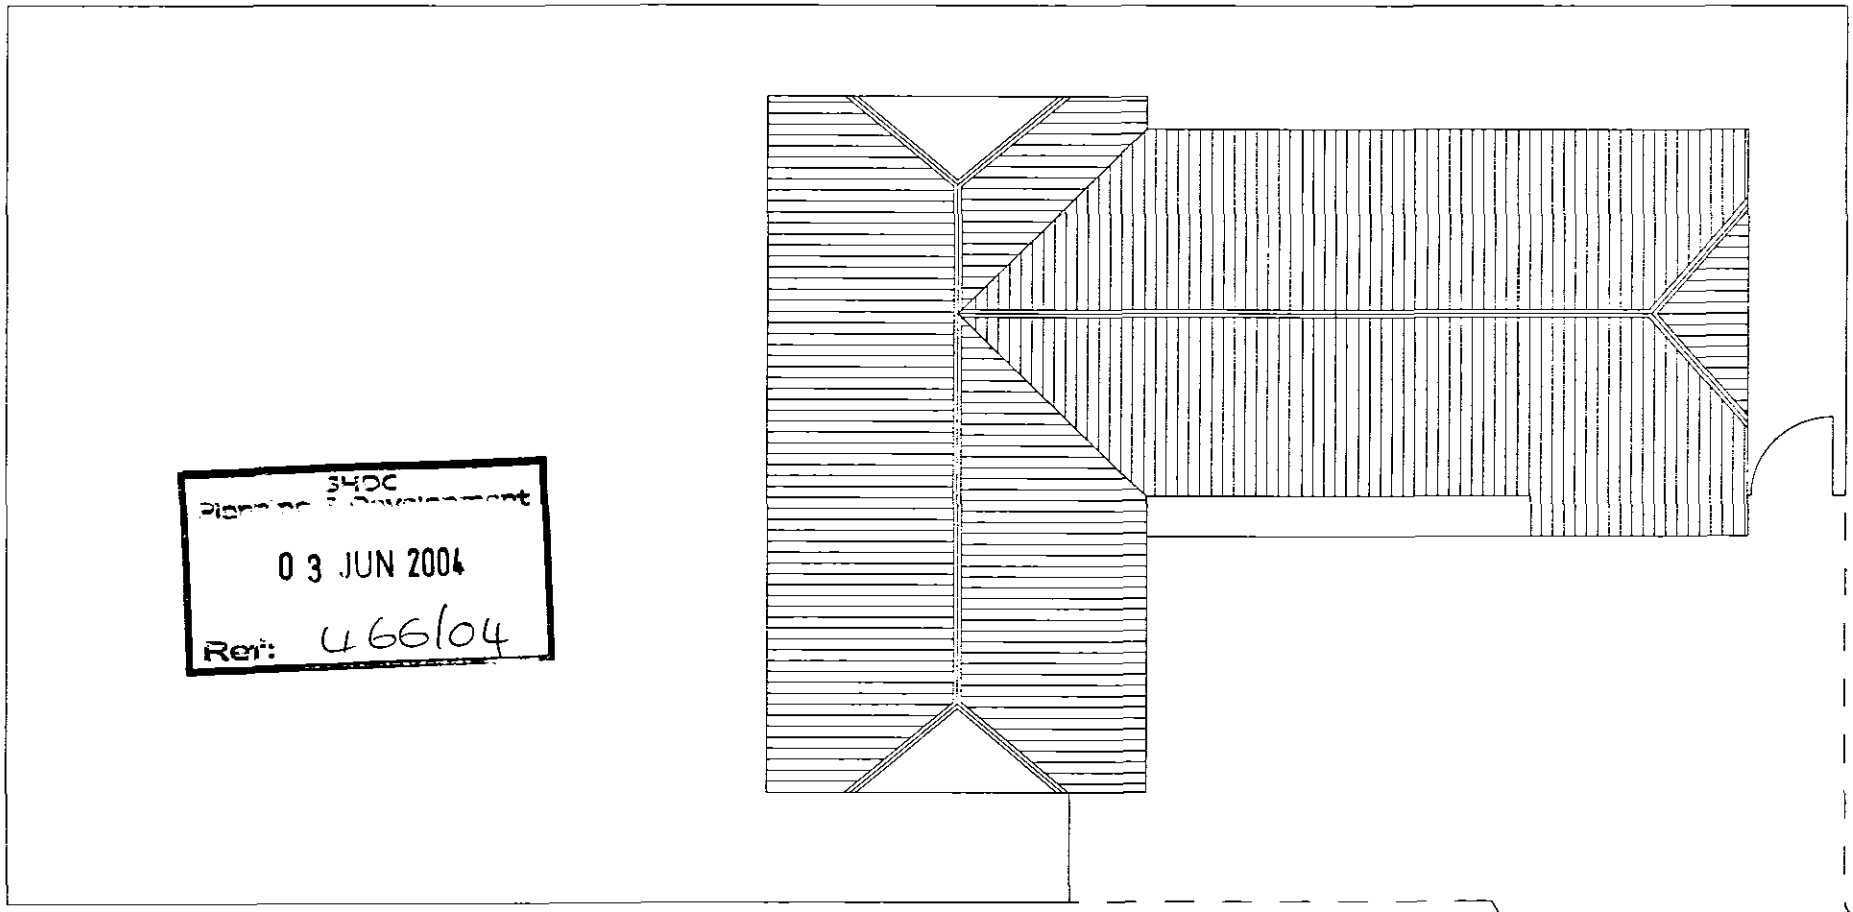


SHDC
Planning & Development
0 3 JUN 2004
Ref: 466104

plan at scale 1:100

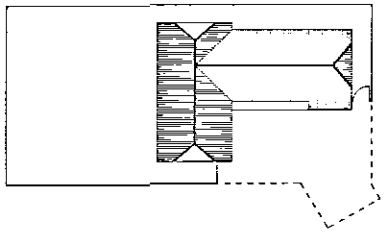

plan at scale 1:500

DETERMINED PLAN

BLOCK PLAN 1/500 and 1/100

10 Claudette Way
SPALDING
Linconshire