
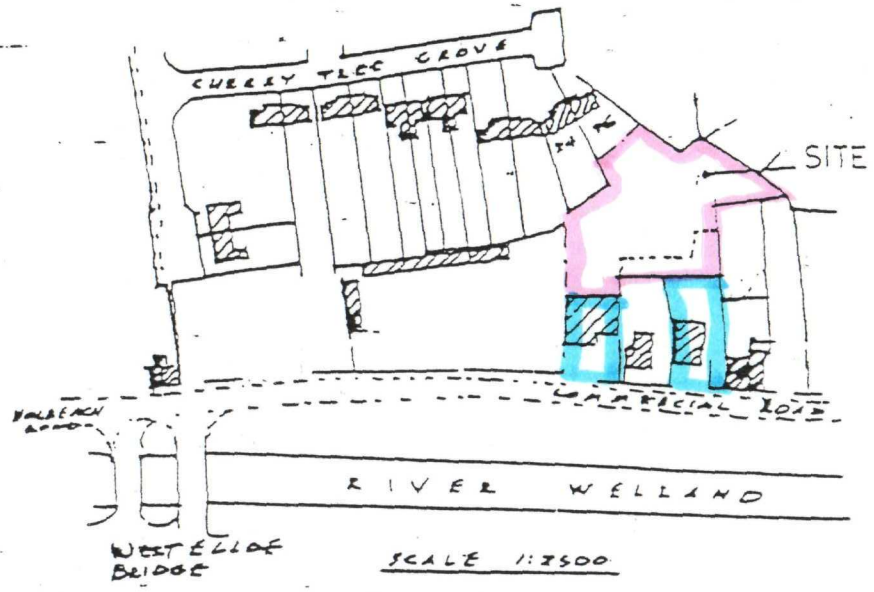


SCALE 1:2500

SITE LOCATION PLAN

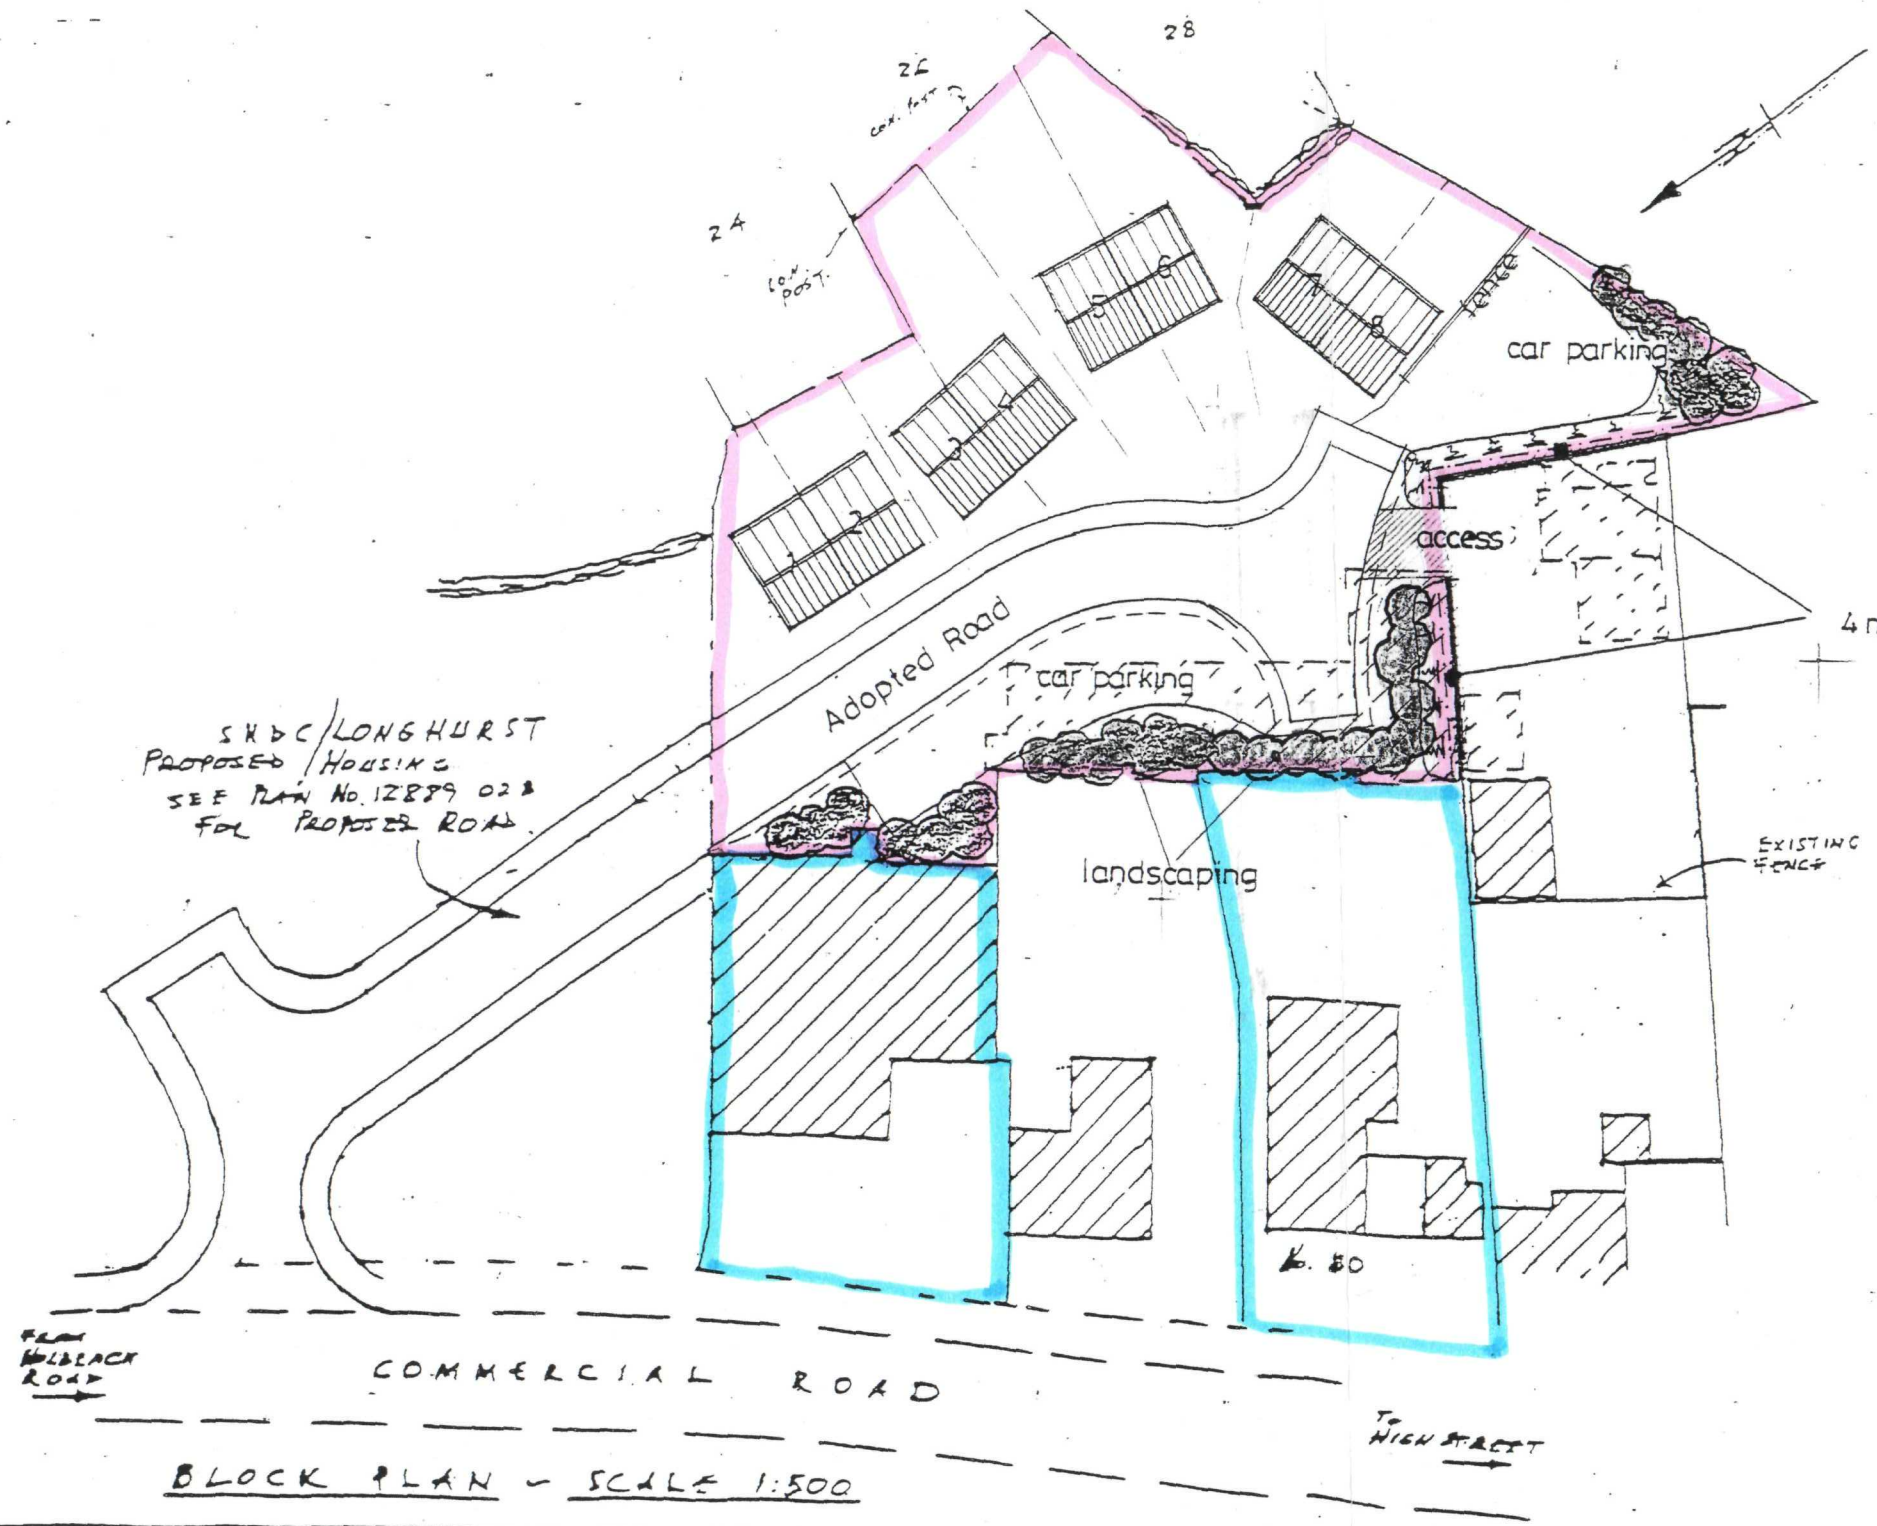

BLOCK PLAN - SCALE 1:500

OUTLINE APPLICATION
PROPOSED RESIDENTIAL
DEVELOPMENT OFF
COMMERCIAL ROAD
SPALDING.

SOUTH HOLLAND DC
HOUSING & PLANNING
10 MAY 1999
Ref: 0467/99

INDICATIVE ONLY