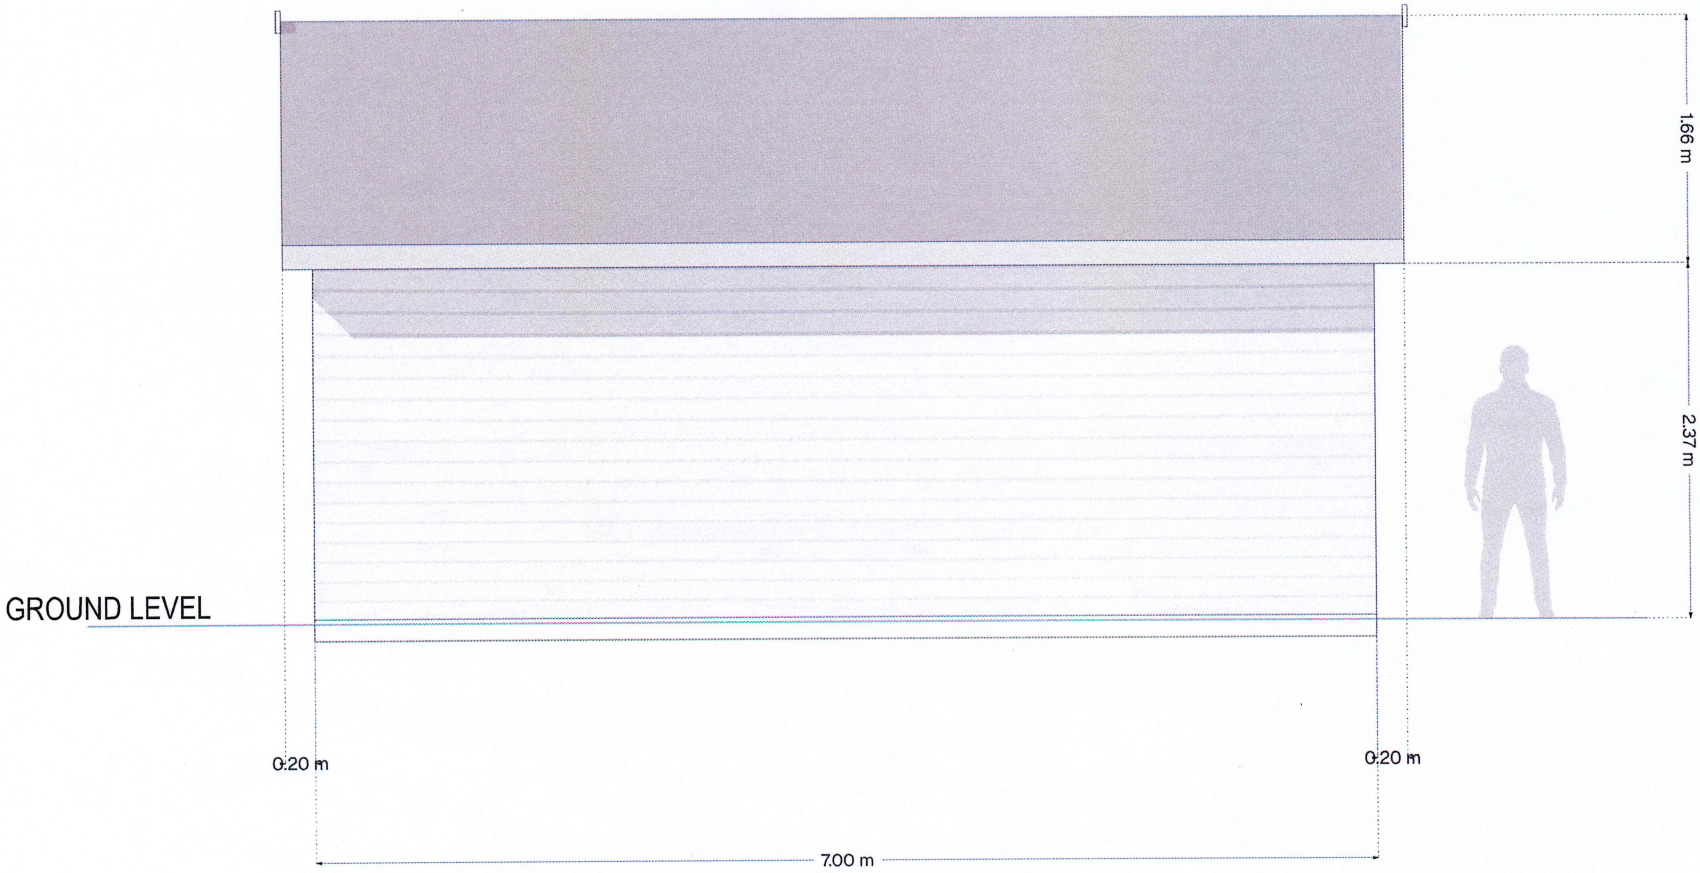


Back Garden Summer Shed West Elloe Avenue LUKE CHILVERS	Left and Right Side Elevation	Scale 1:50 @A4 Page	Sheet 3/4