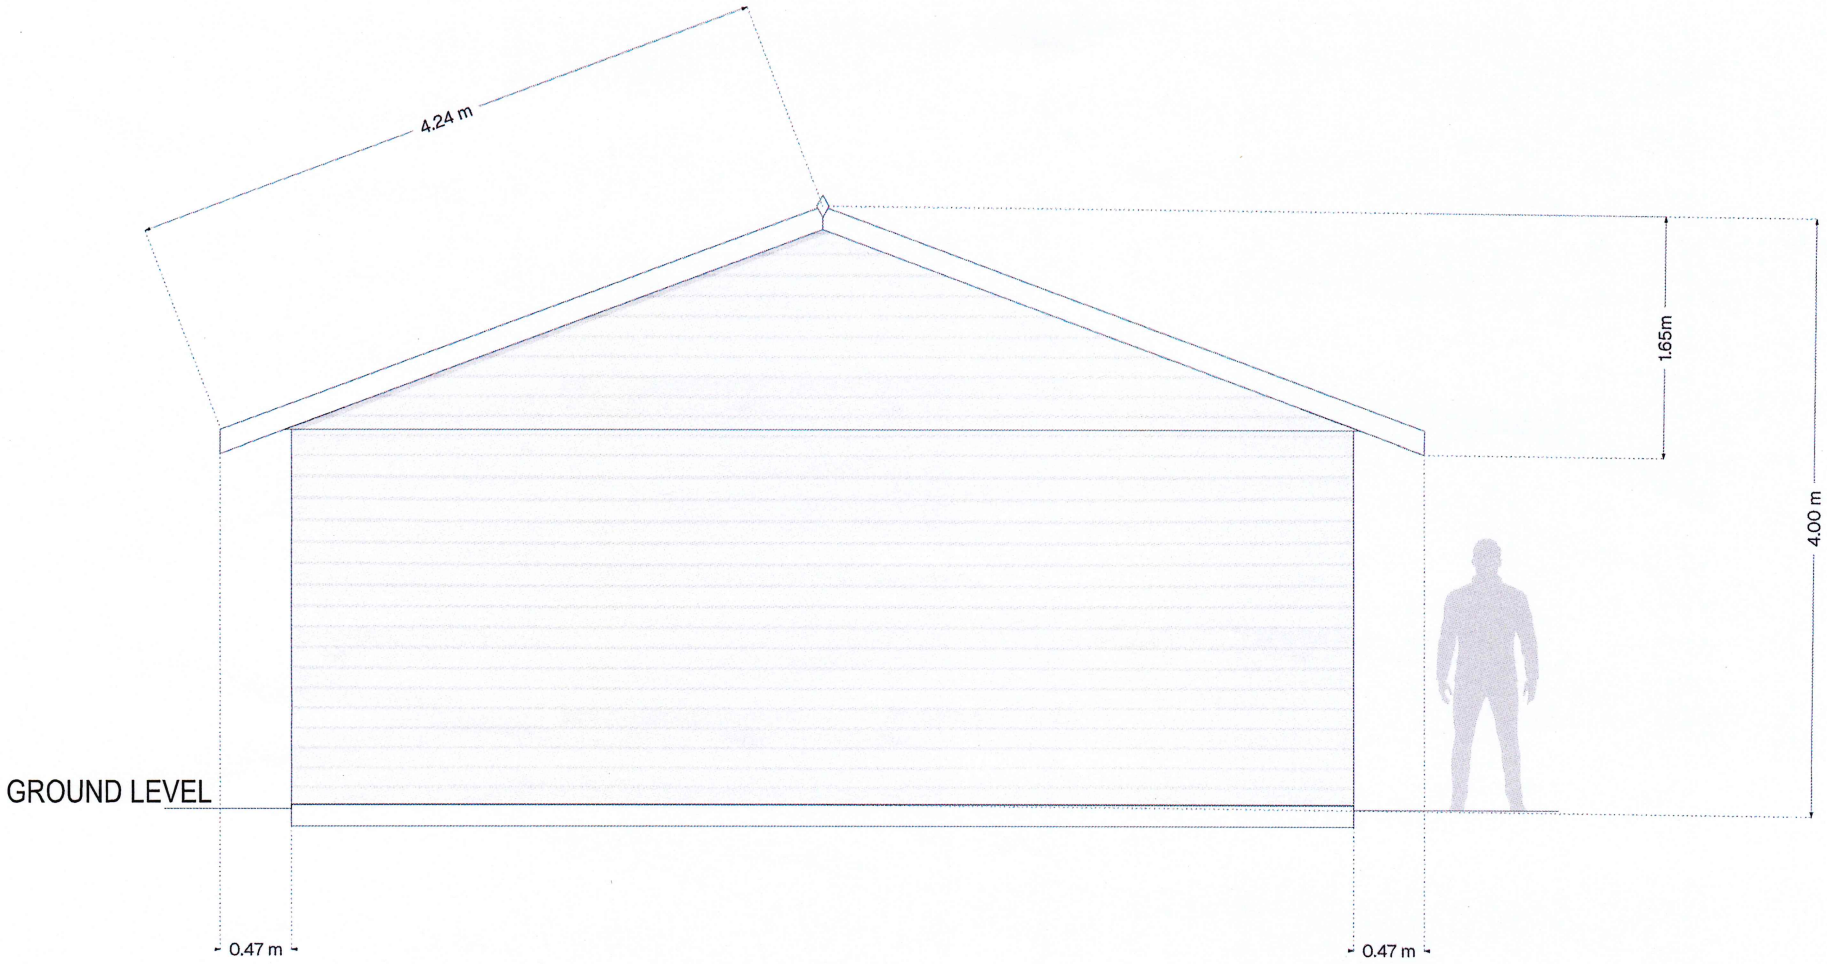



| | | | |
|---|---|---|---|
| Back Garden Summer Shed<br>West Elloe Avenue<br>LUKE CHILVERS | Back Elevation | Scale 1:50 @A4 Page | Sheet 2/4 |