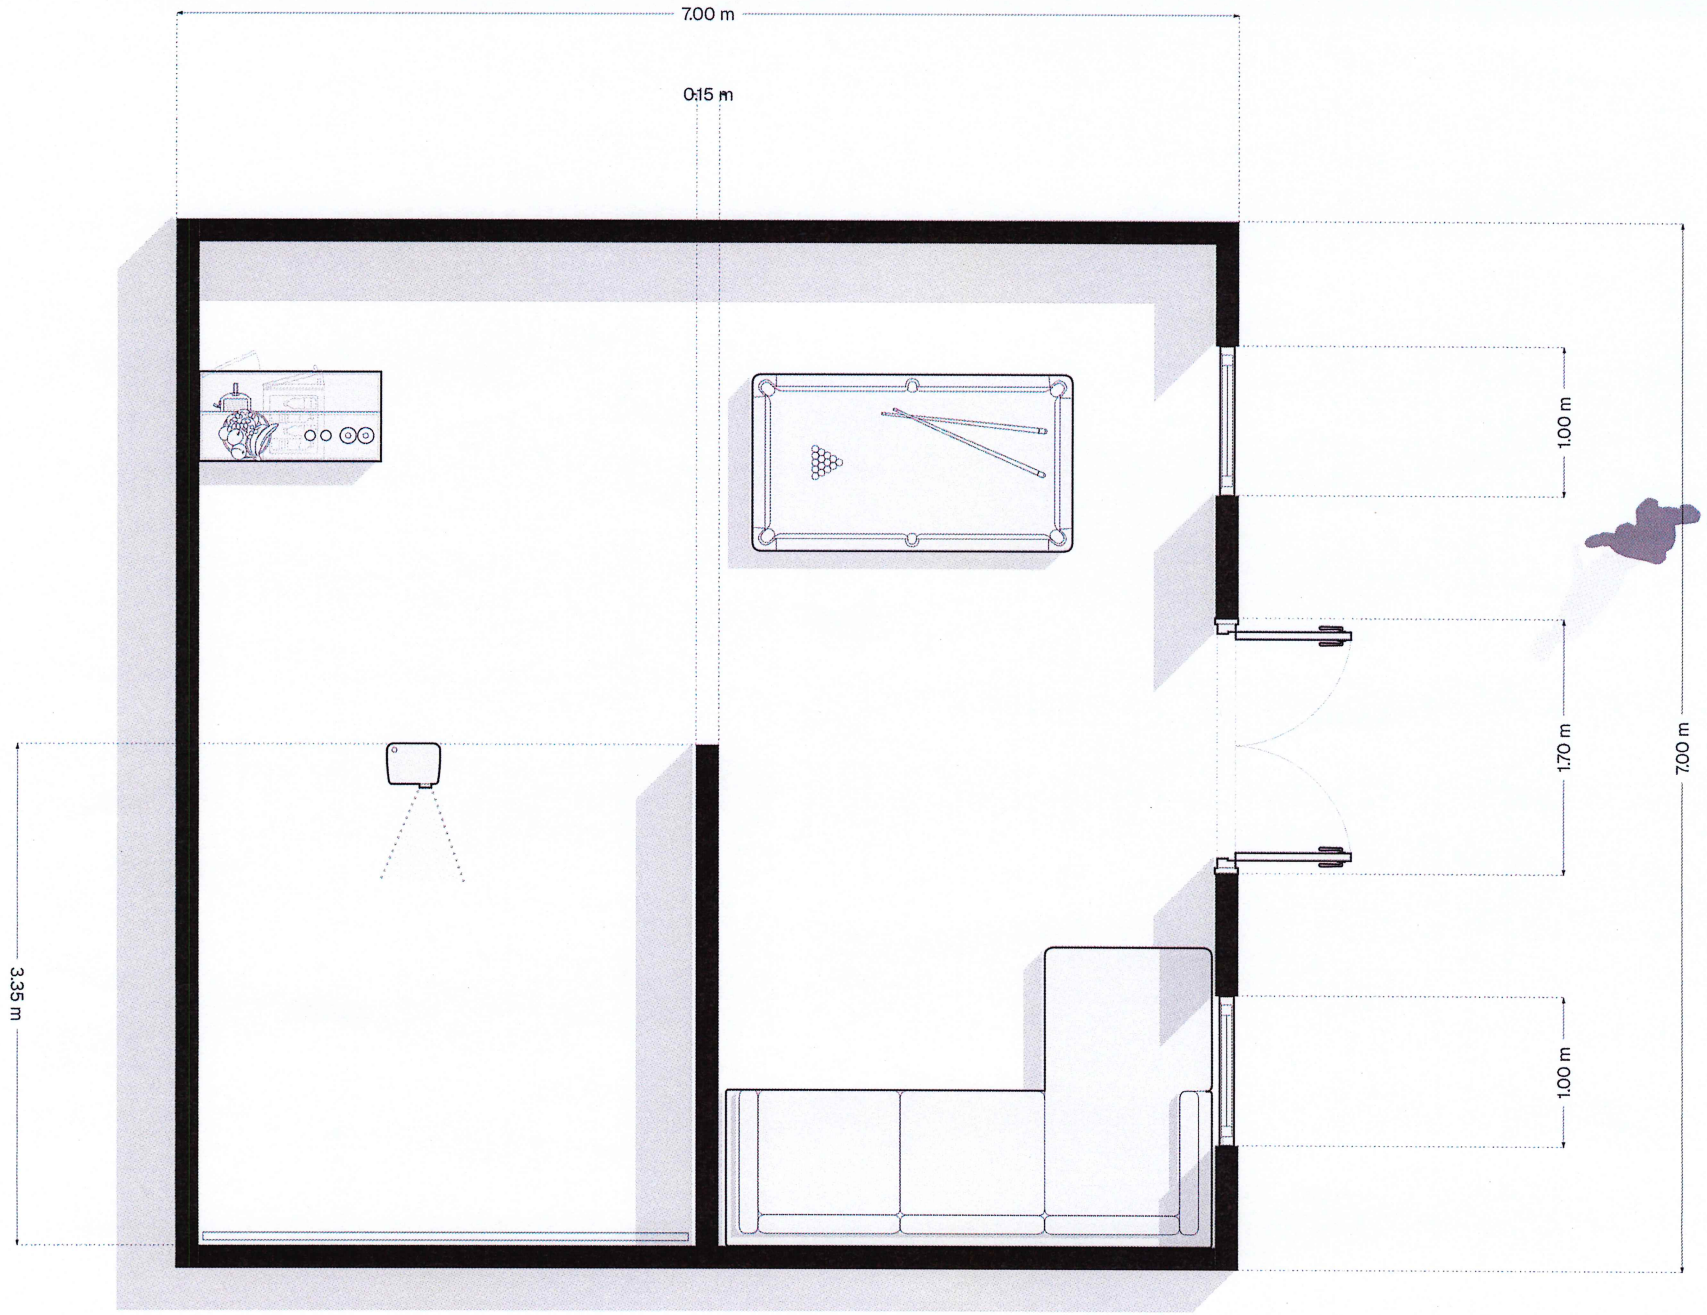


Back Garden Summer Shed
West Elloe Avenue
LUKE CHILVERS

Plan View Drawing

N

Scale 1:50 @A4 Page

Sheet 4/4