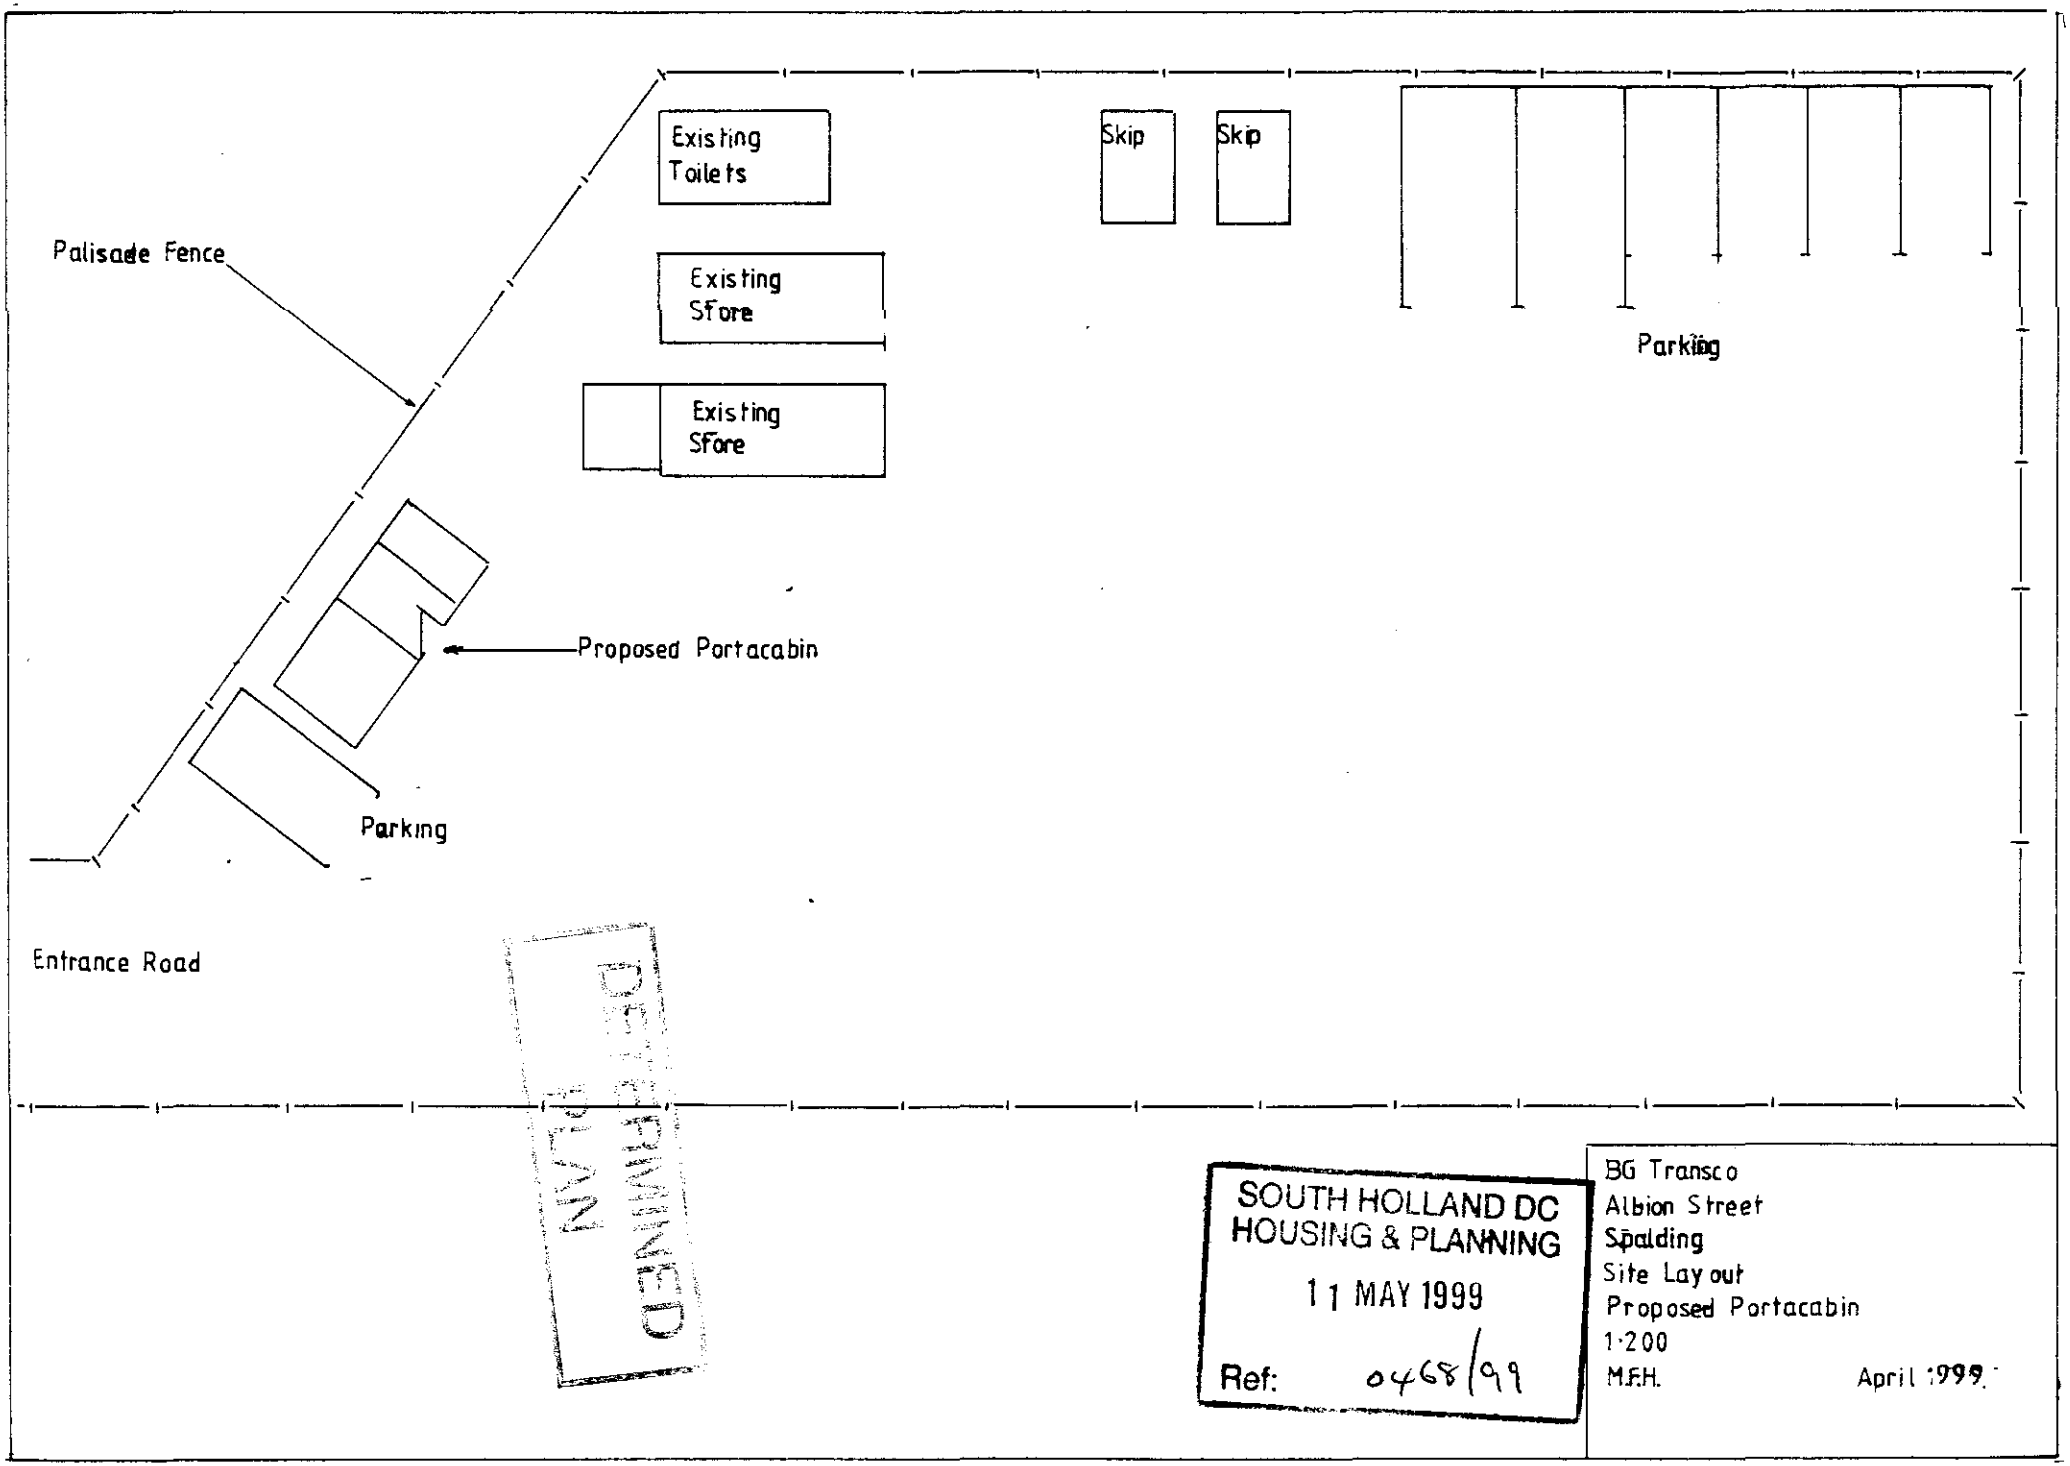


APPROVED PLAN

SOUTH HOLLAND DC
HOUSING & PLANNING
11 MAY 1999
Ref: 0468/99

BG Transco
Albion Street
Spalding
Site Layout
Proposed Portacabin
1:200
M.F.H. April 1999.