


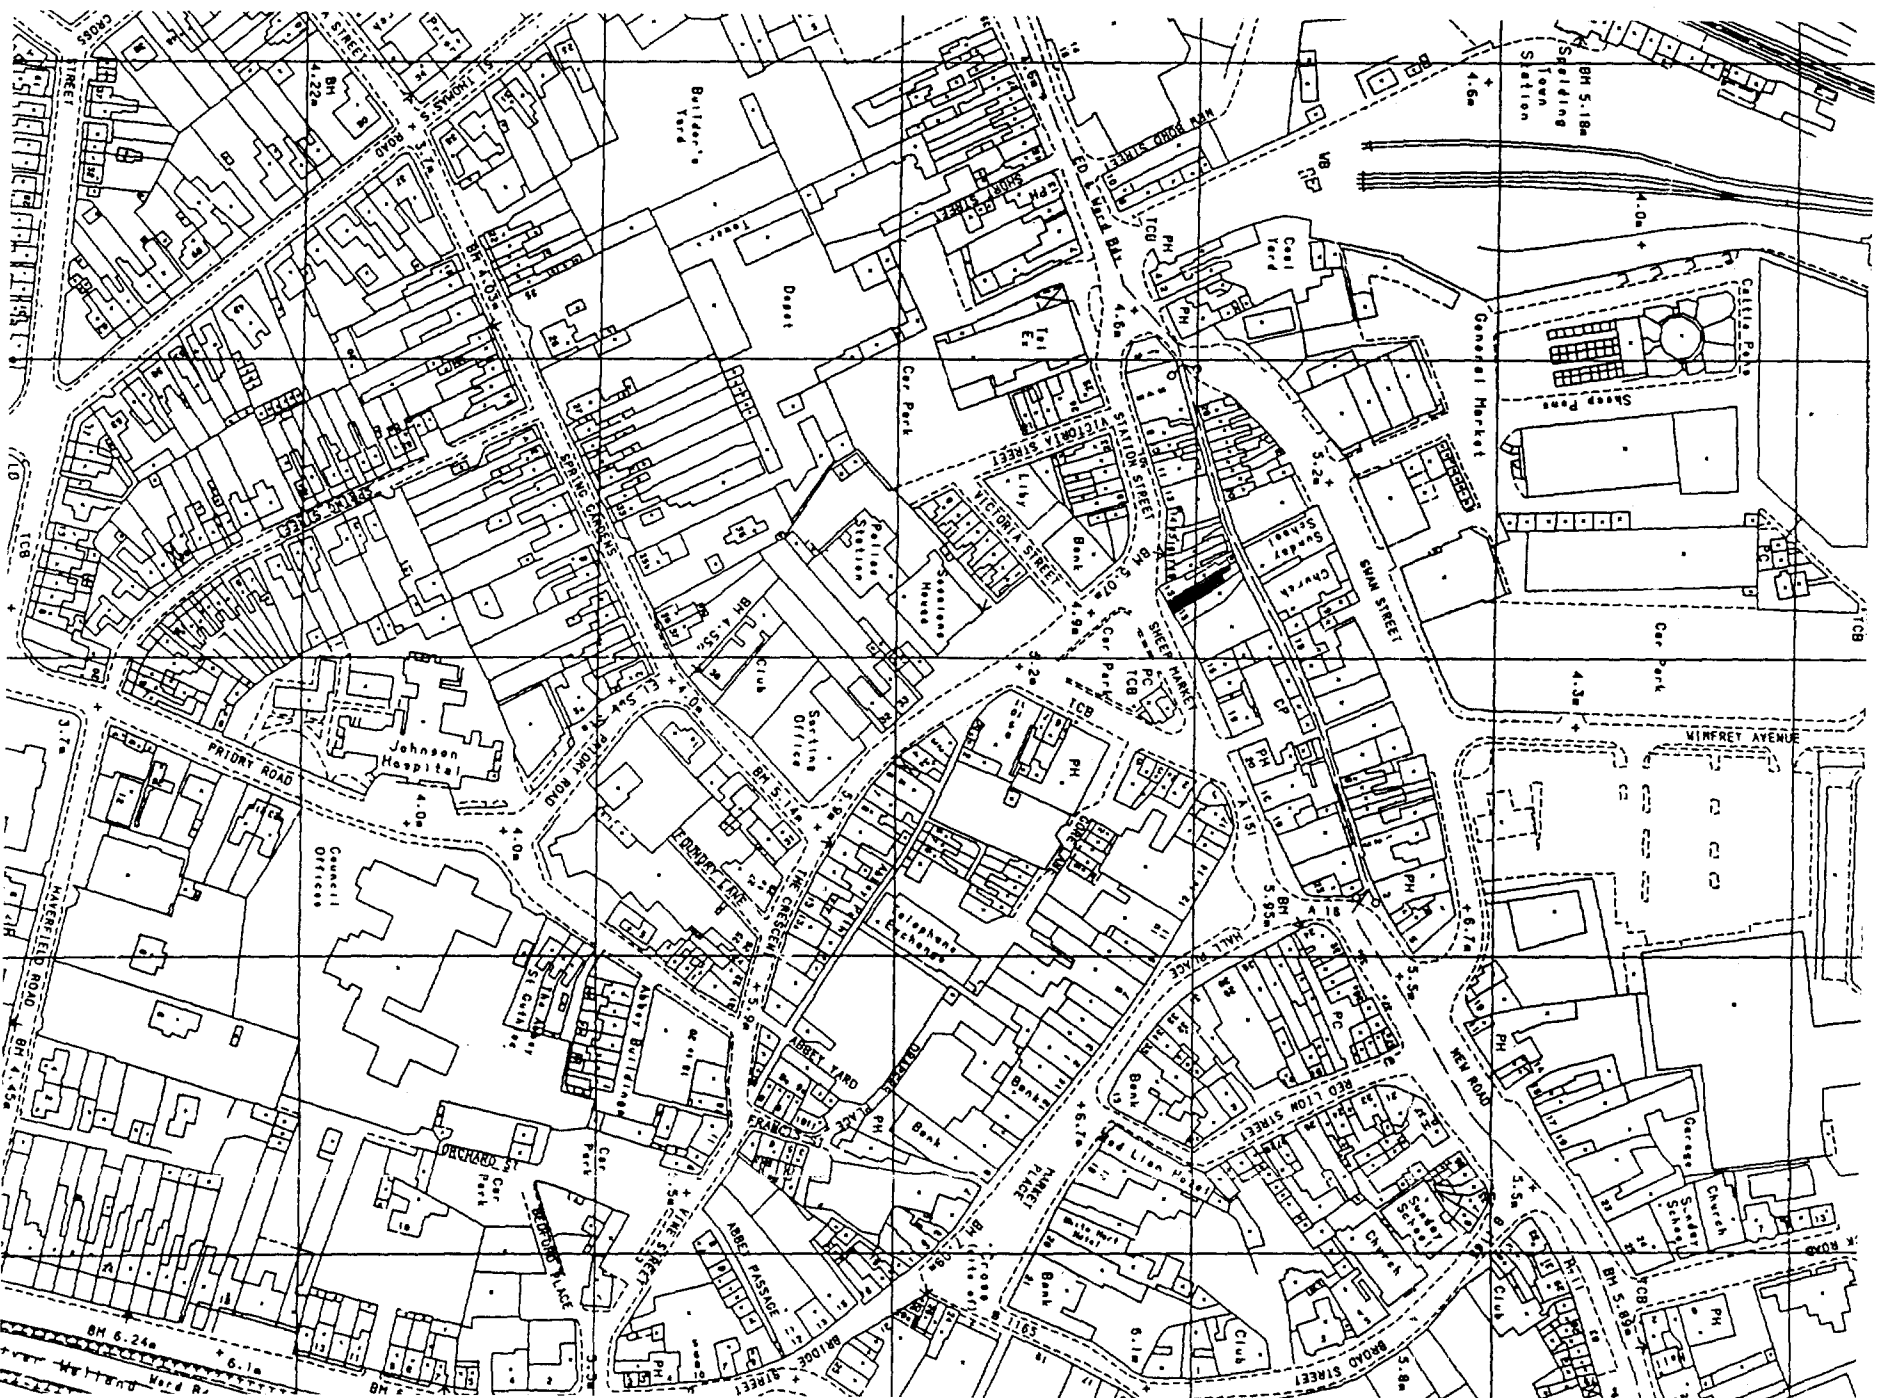

472/95

DETERMINED
PLAN

Rev.	Description	Dwg By	Chk By	Date
1	CLIENT AT MAYS LTD.			
2	JOB 14. SHEEP MARKET SPALDING.			
TITLE SITE LOCATION PLAN.				
SCALE 1:2500 DATE MAY 95 Dwg By				
DRG 1375/Loc/01REV Chk By				

CD LODGE
+ **partners**
ARCHITECTS

131 WEST NILE STREET GLASGOW G1 2RX
TEL 041 332 6804 FAX 041 333 0813