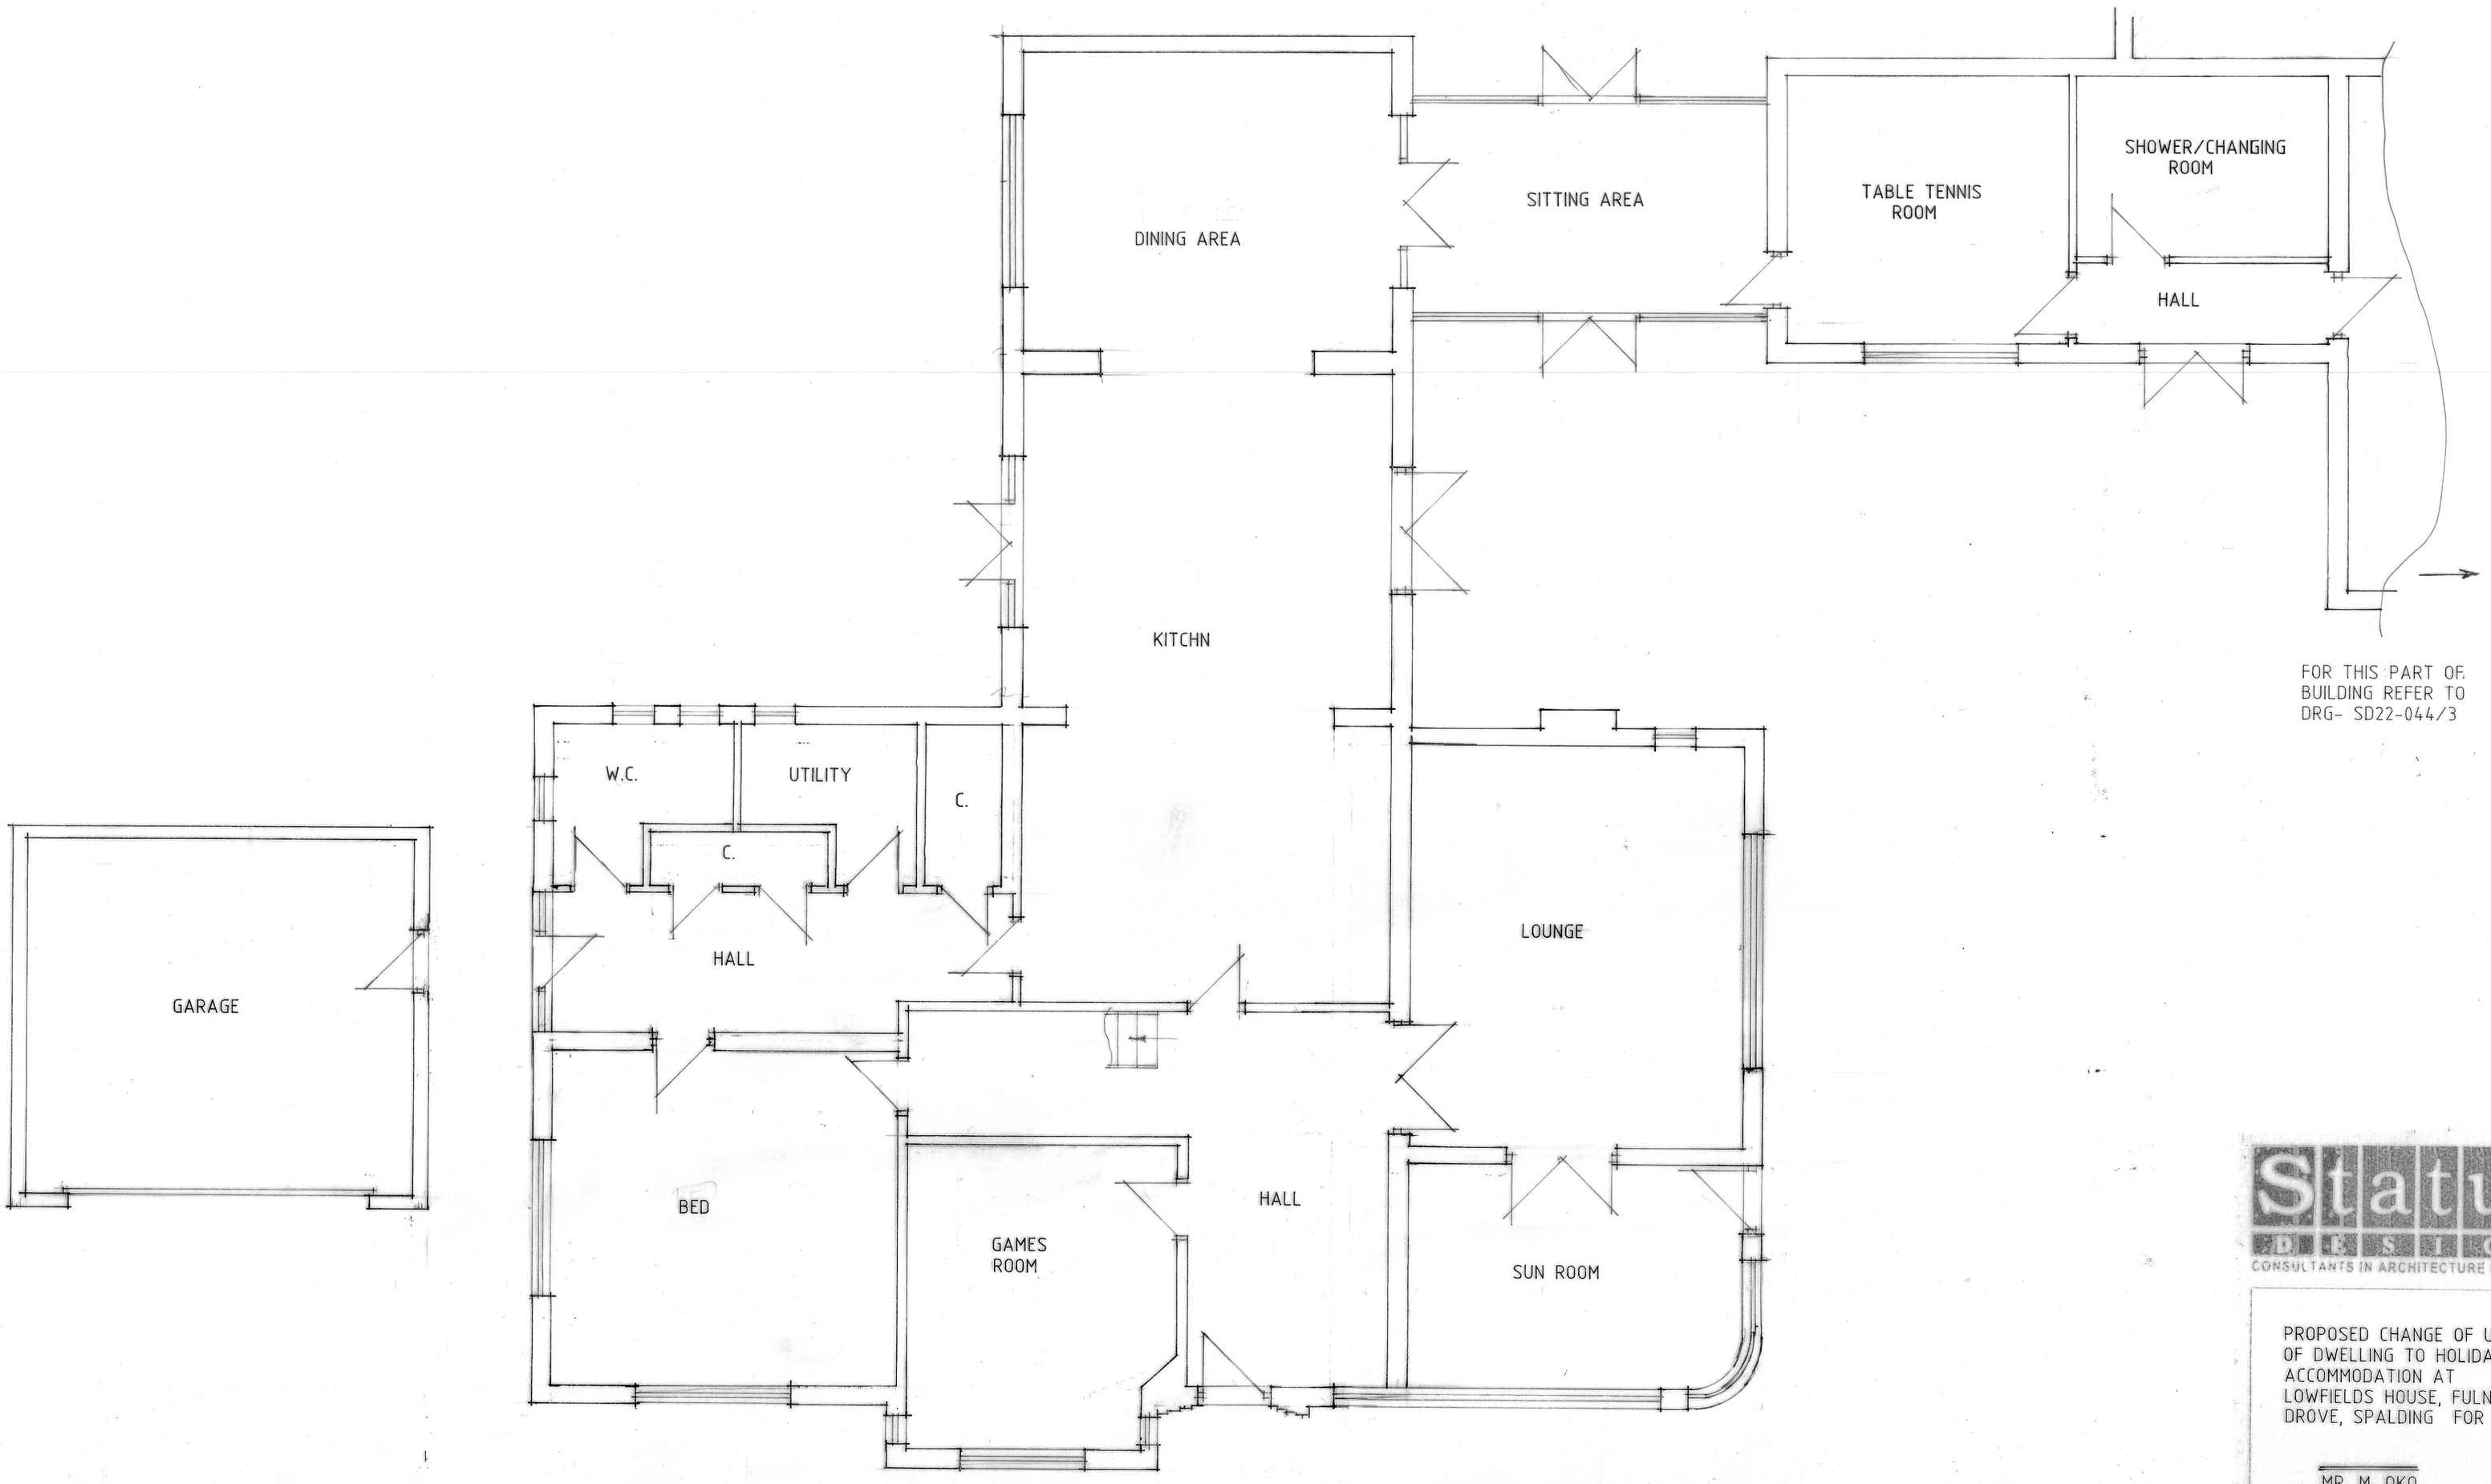


FOR THIS PART OF BUILDING REFER TO DRG- SD22-044/3

PART GROUND FLOOR PLAN

Status DESIGN
CONSULTANTS IN ARCHITECTURE & PLANNING

PROPOSED CHANGE OF USE OF DWELLING TO HOLIDAY ACCOMMODATION AT LOWFIELDS HOUSE, FULNEY DROVE, SPALDING FOR

MR. M. OKO.

PART GROUND FLOOR PLAN

1:50 | SD22-044/1

MAY-23 | B.GILHAM.

2 Edinburgh Walk, Holbeach, Spalding, Lincs. PE12 7AP.
Tel. 01406 424343 Fax. 01406 490702