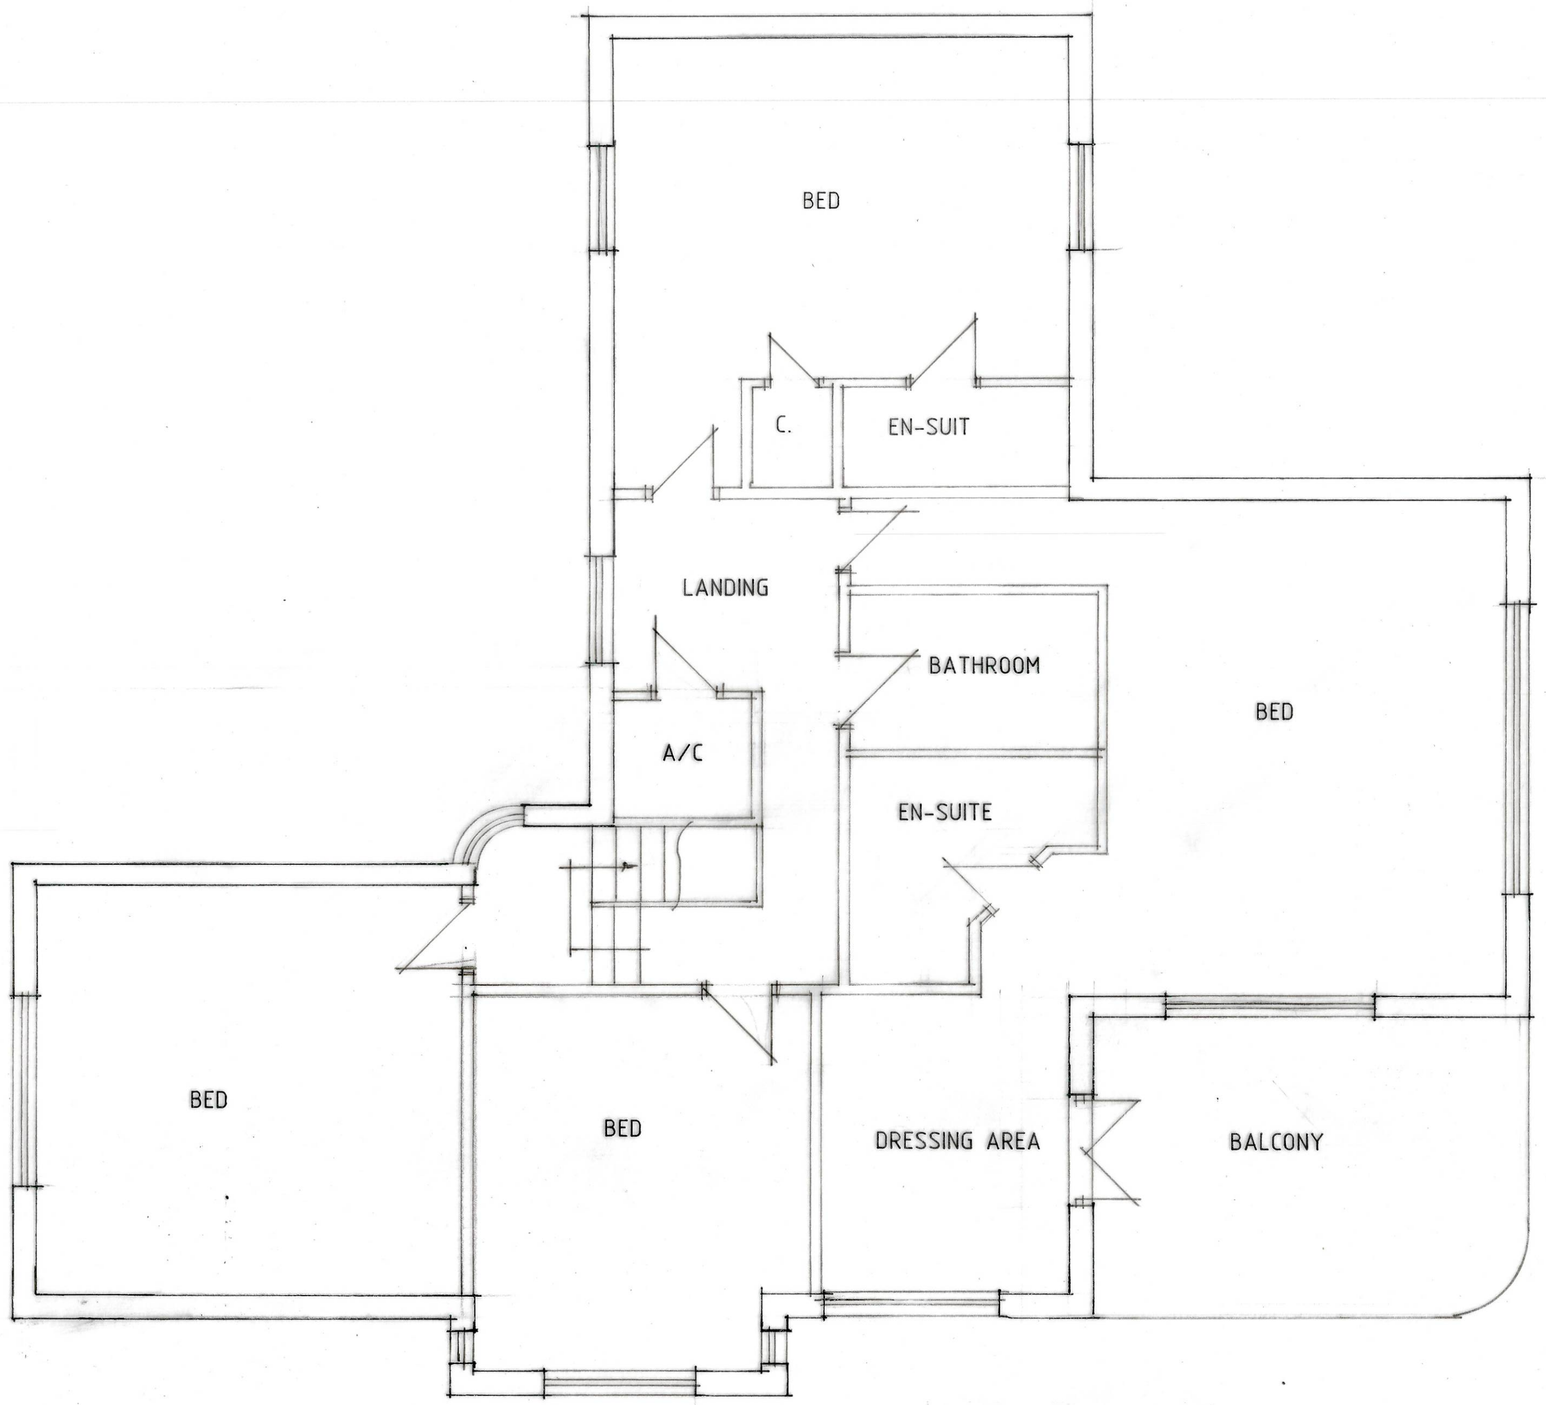


FIRST FLOOR PLAN

Status DESIGN
CONSULTANTS IN ARCHITECTURE & PLANNING

PROPOSED CHANGE OF USE OF DWELLING TO HOLIDAY ACCOMMODATION AT LOWFIELDS HOUSE, FULNEY DROVE, SPALDING FOR

MR. M. OKO.

FIRST FLOOR PLAN

1:50 | SD22-044/2

MAY-23 | B.GILHAM.

2 Edinburgh Walk, Holbeach, Spalding, Lincs. PE12 7AP
Tel: 01406 424343 Fax: 01406 490702