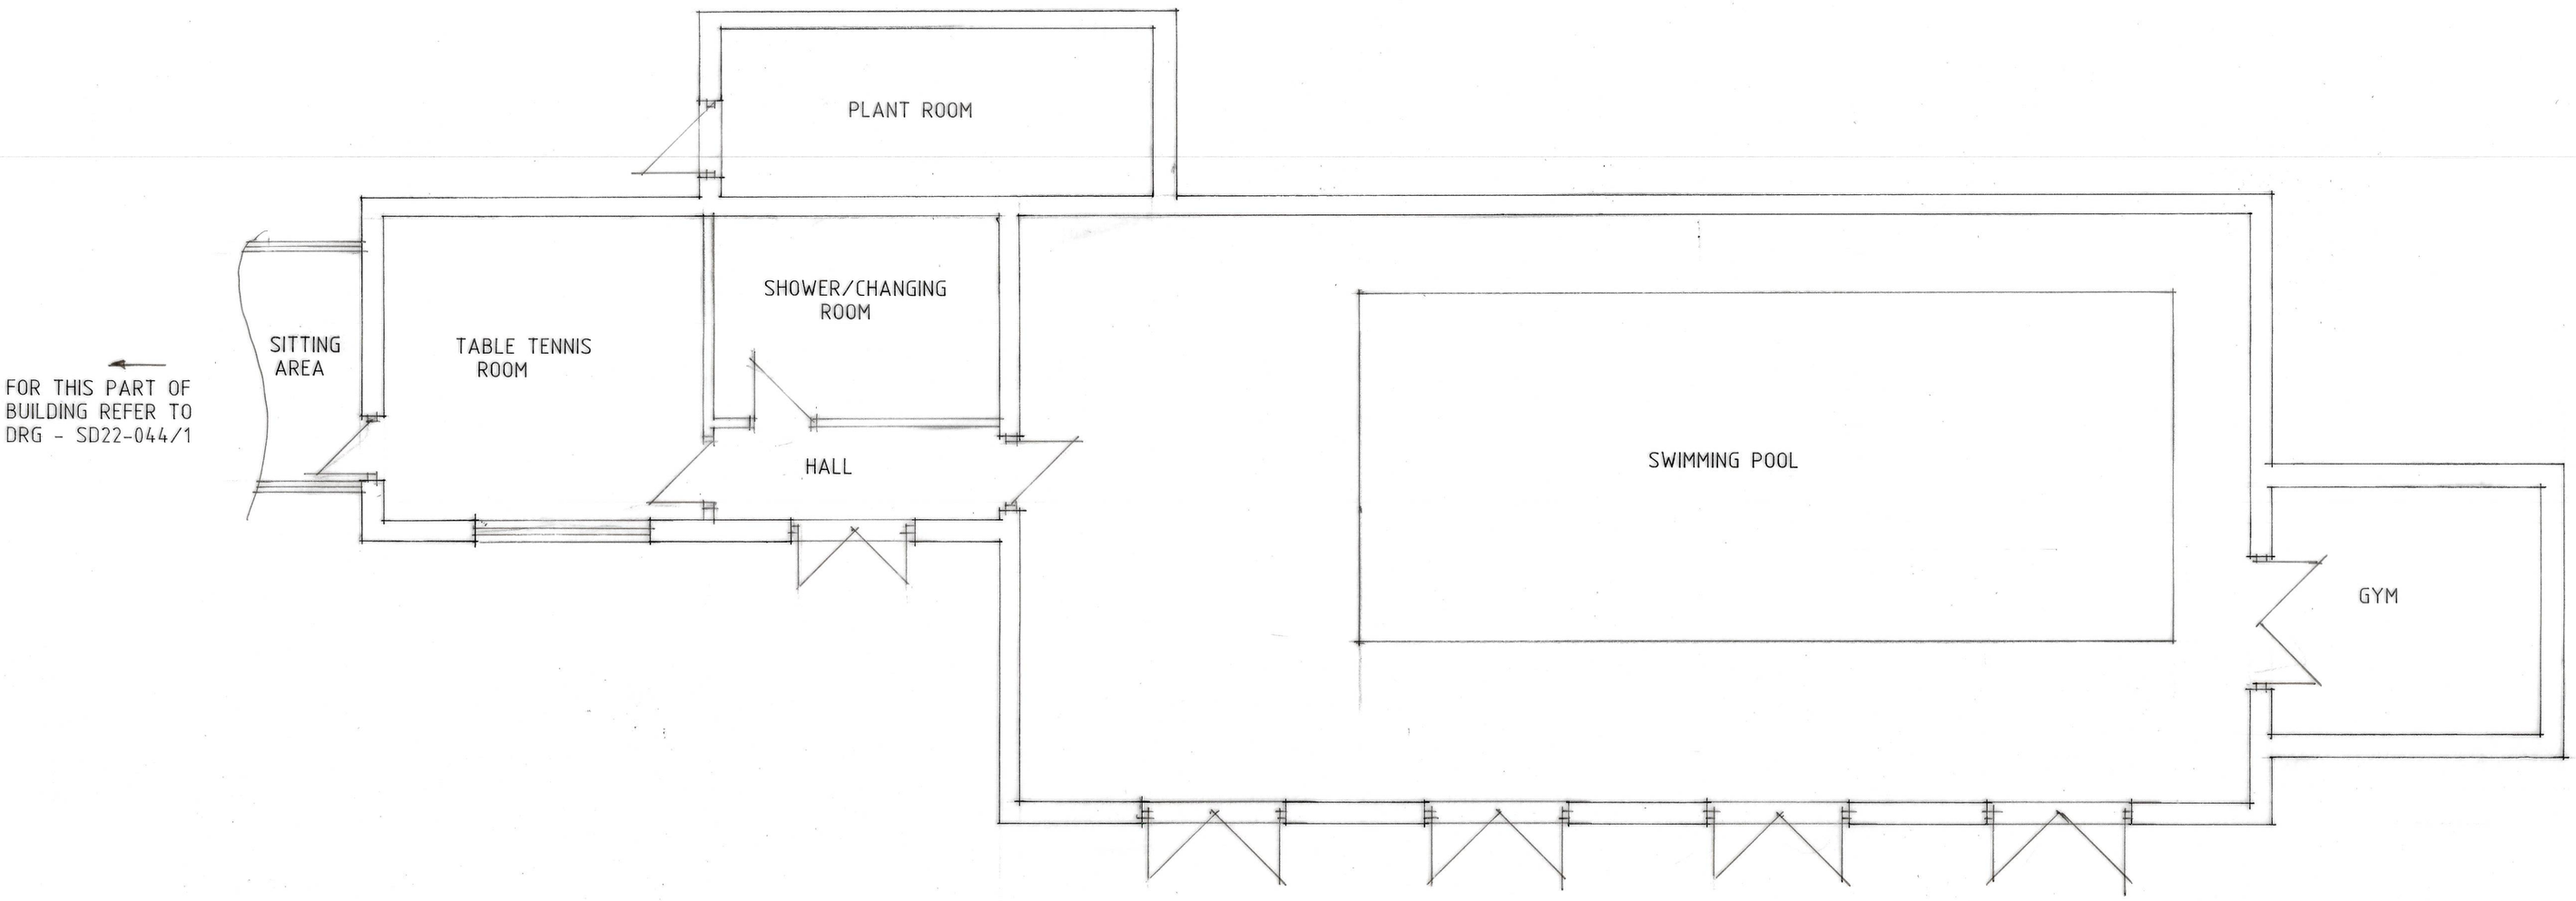


PART GROUND FLOOR PLAN

Status DESIGN
CONSULTANTS IN ARCHITECTURE & PLANNING

PROPOSED CHANGE OF USE OF DWELLING TO HOLIDAY ACCOMMODATION AT LOWFIELDS HOUSE, FULNEY DROVE, SPALDING FOR

MR. M. OKO.

PART GROUND FLOOR PLAN

1:50	SD22-044/3
MAY-23	B.GILHAM.

2 Edinburgh Walk, Holbeach, Spalding, Lincs. PE12 7AP
Tel. 01406 424343 Fax. 01406 490702