

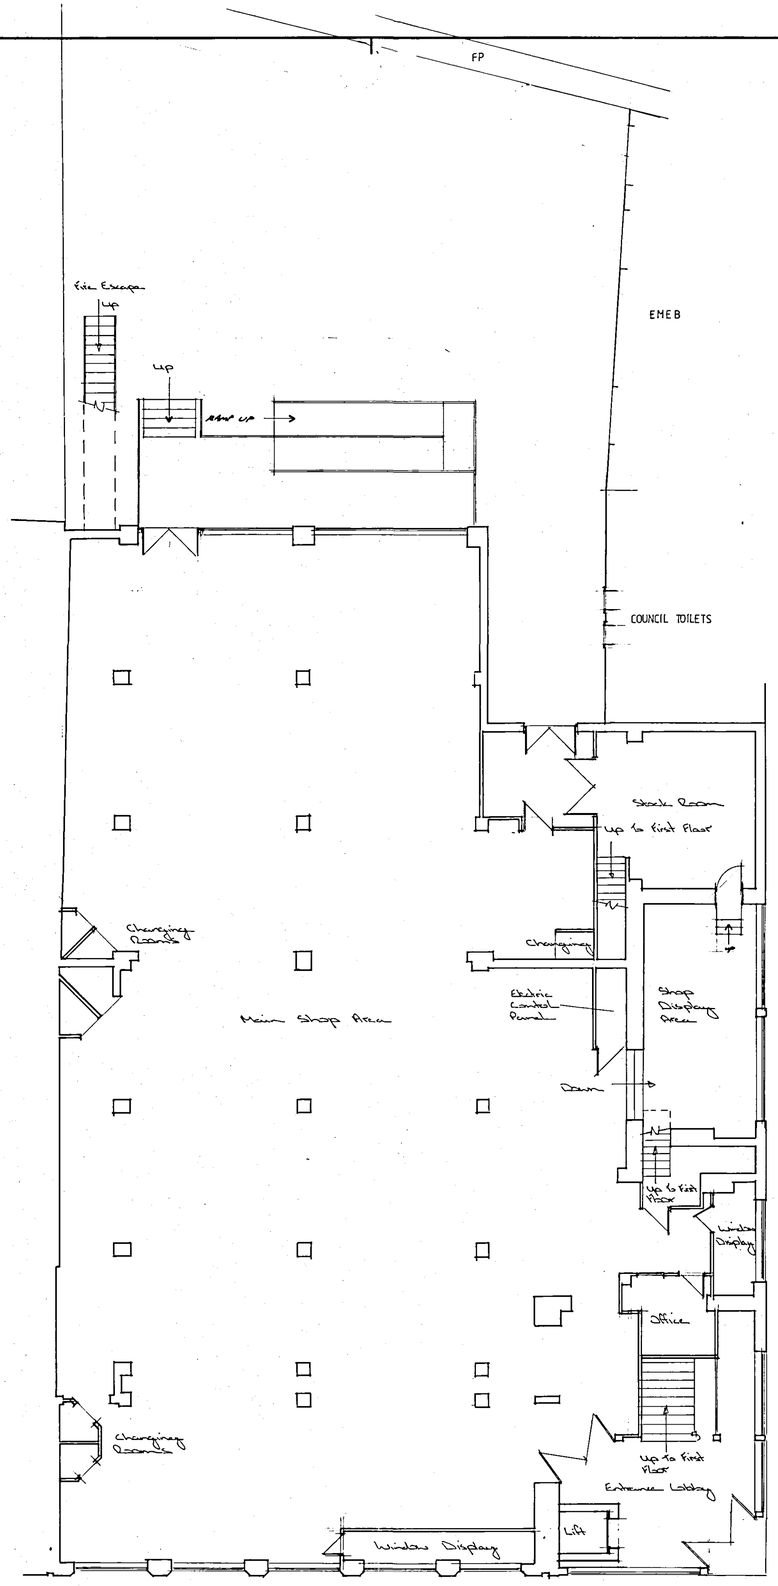


GROUND FLOOR

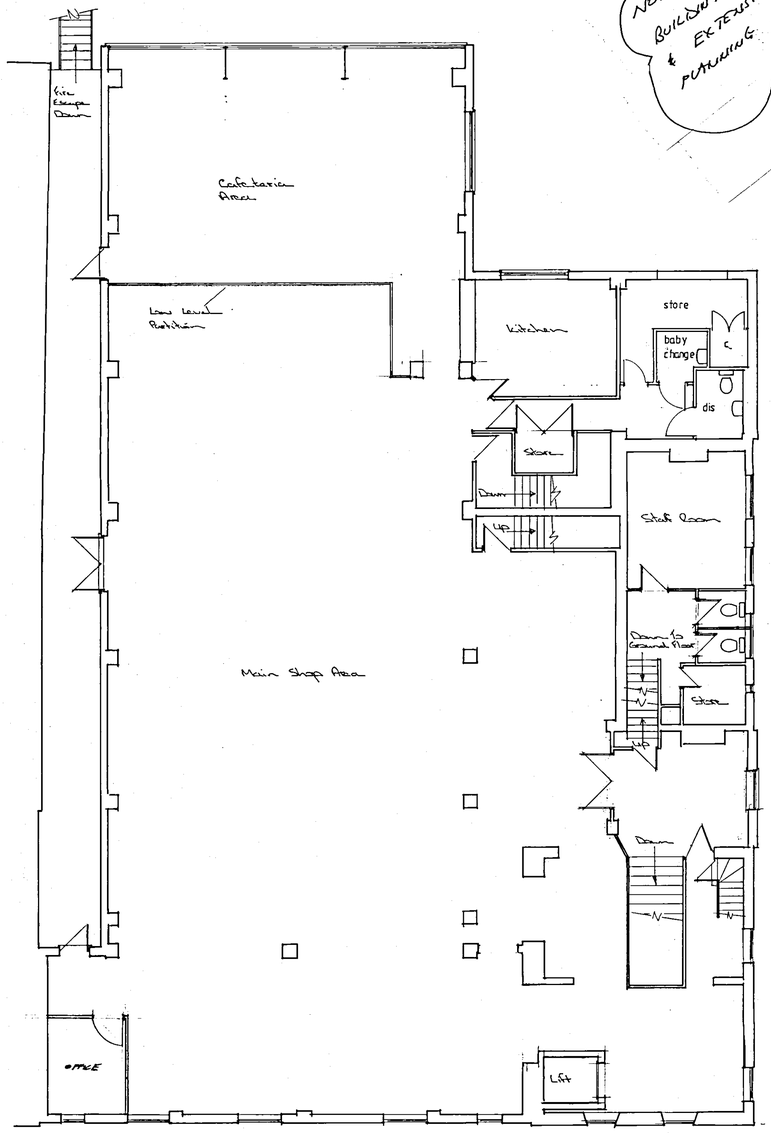


FIRST FLOOR

NOTE
BUILDING UNDERGOING ALTERATIONS & EXTENSIONS COVERED BY PLANNING PERMISSION H16-1232-04

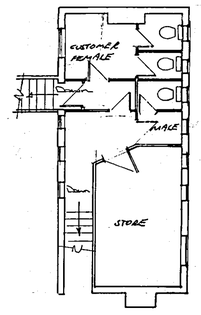

SECOND FLOOR

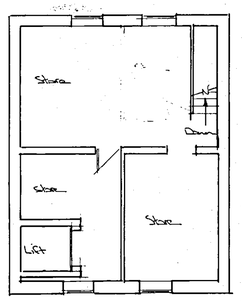

SECOND FLOOR

Planning & Development
11 APR 2005
Ref: 0475/05

CONTRACTOR TO CHECK ALL DIMENSIONS ON SITE BEFORE WORK COMMENCES.

revision	date	init.	revision details
A	1-12-04	PB	UPDATE REAR OF SITE
B	14-4-05	PB	UPDATE
C	18-11-04	PB	UPDATE
D	8-12-04	PB	ADD 2ND FLOOR
E	9-2-05	PB	ADD DOOR OF STOCK ROOM & LOWER GROUND FLOOR
F	8-3-05	PB	REMOVE CAFE REAR EXIT

PODDINGTONS
43 Double Street,
Spalding,
Lincs. PE11 2AA
Telephone:
Spalding (0775) 761856
768296
architectural design consultants

project
MESSRS HILLS OF SPALDING
BROAD STREET, SPALDING.

DETERMINED

drawing
PLAN AS EXISTING

PLAN

scale	drawing no.
1/100	MRH / 2480 / 1
	A A C D E F
date	drawn
FEBRUARY 92	checked

4803-7877

SUMMIT