

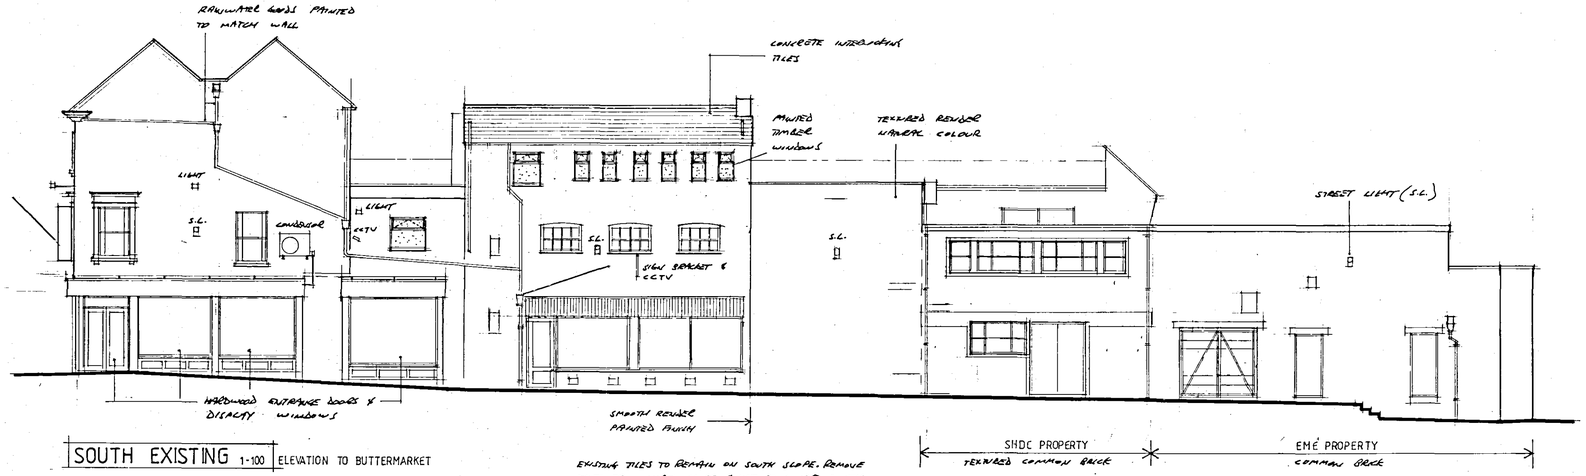



SOUTH EXISTING 1-100 ELEVATION TO BUTTERMARKET

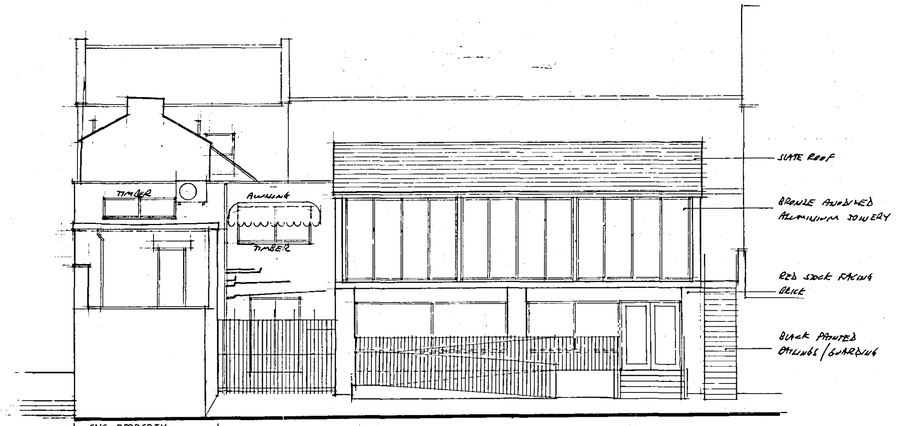


EAST EXISTING 1-100 ELEVATION TO DOUBLE STREET

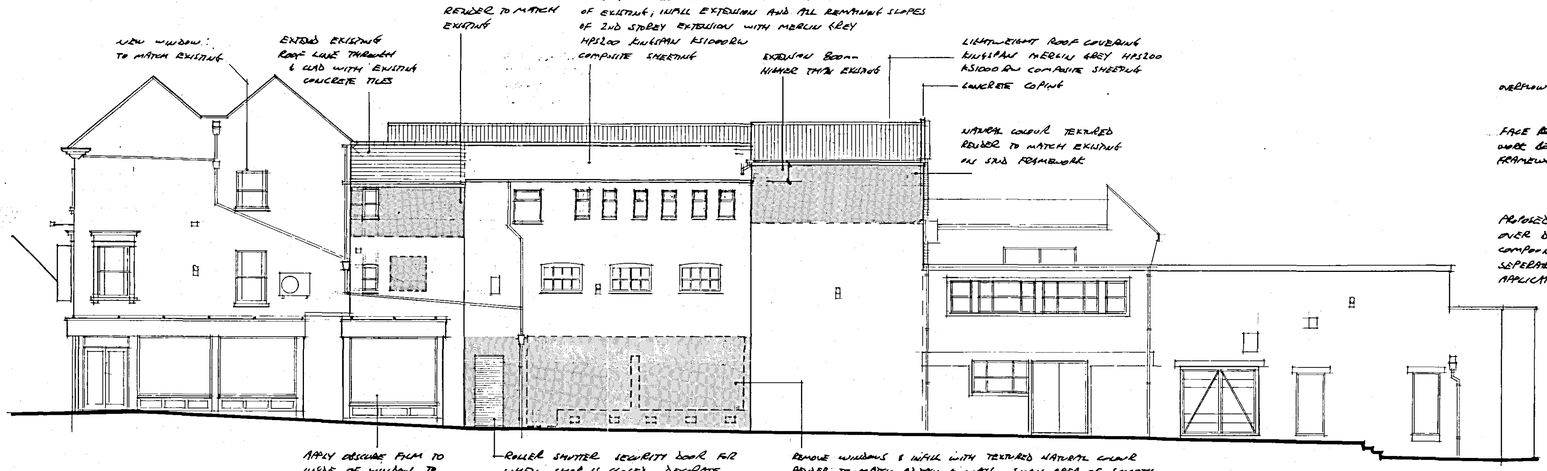

SOUTH PROPOSED 1-100

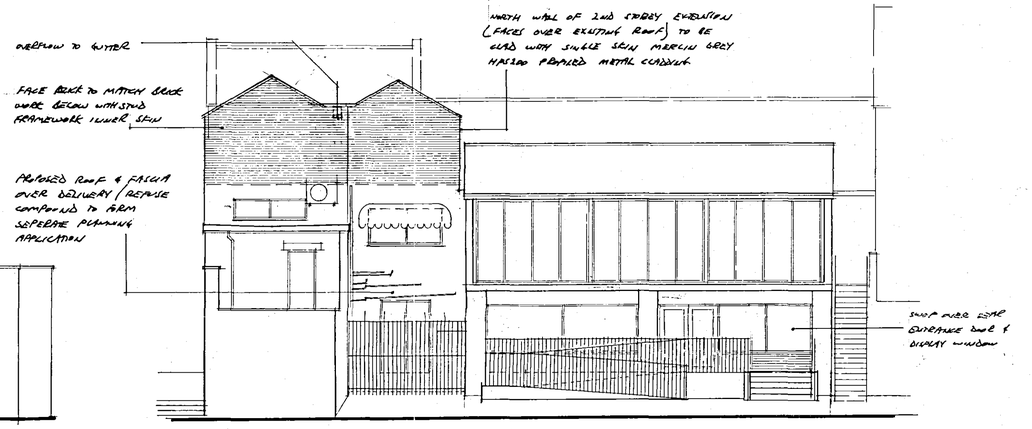


EAST PROPOSED 1-100

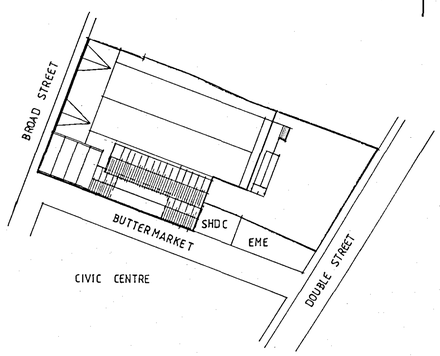

SITE PLAN 1-500

NORTH

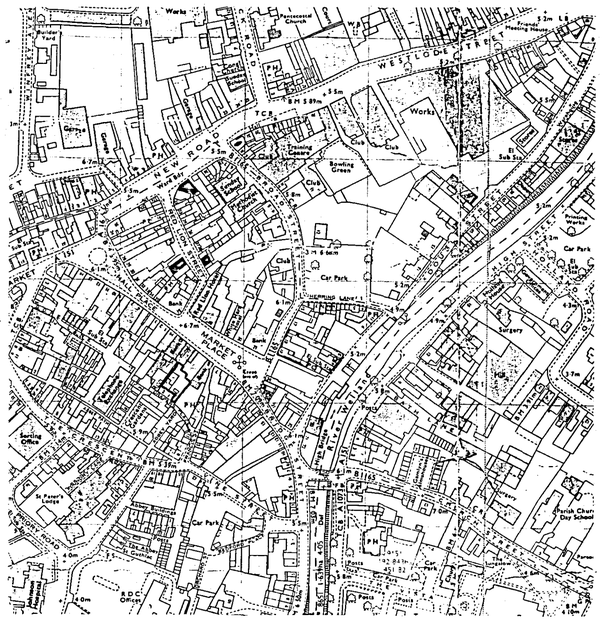
WESTGATE
NEW ROAD
MARKET PLACE
Works
Car Park
Bowling Green
Club
Sub Sta
Public Conveniences
Primary School
Sorting Office
Post Office
Police Station
Fire Station
Library
Law Courts
Church
Chapel
Cemetery
Pumping Station
Tennis Courts
Car Park
Works
Car Park
Car Park
Car Park