
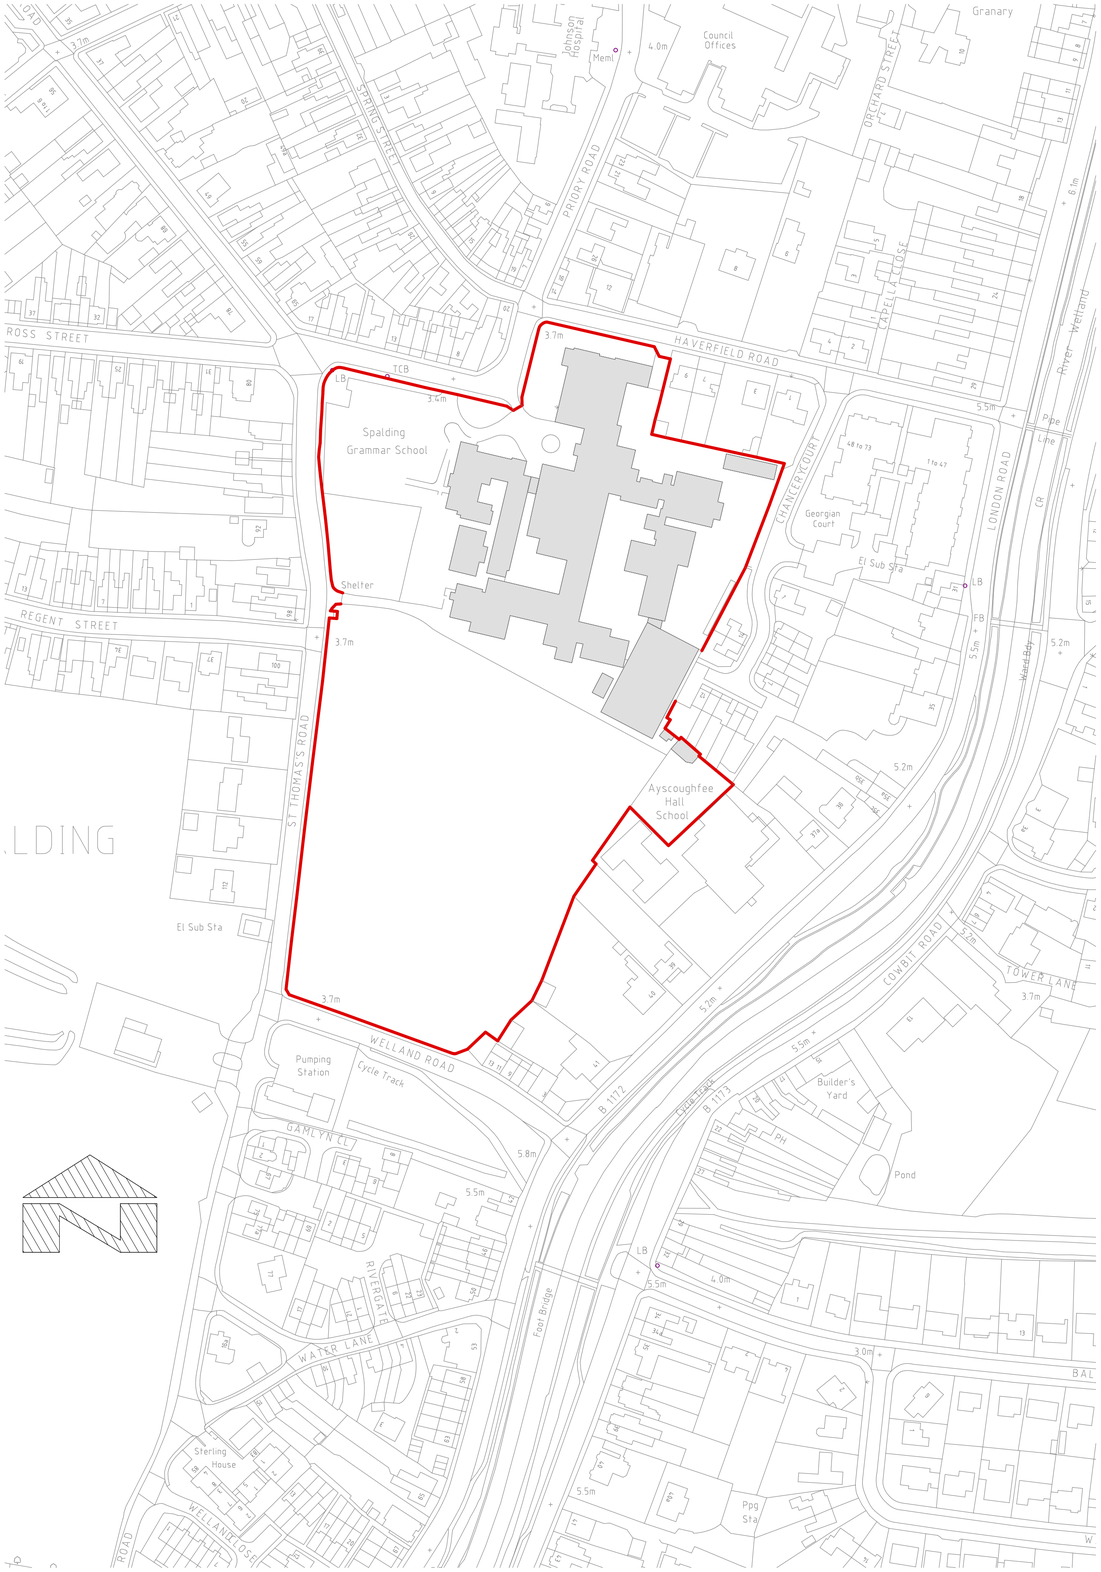


SITE LOCATION PLAN

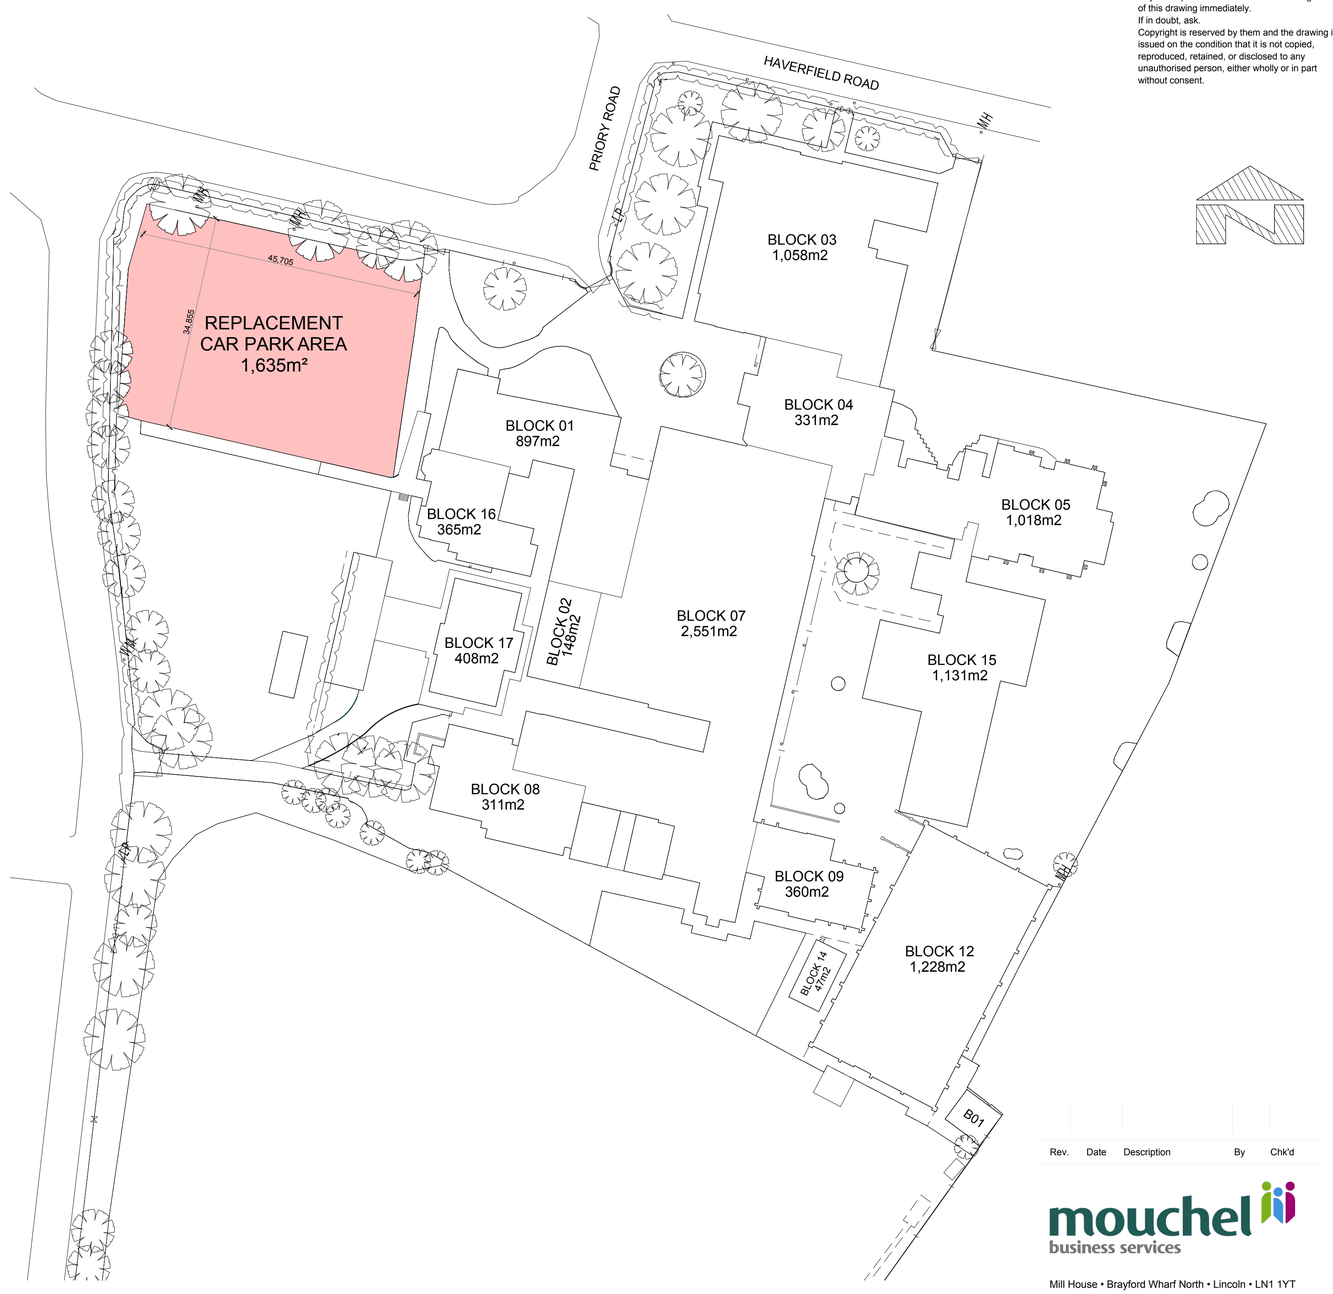

SITE LAYOUT PLAN

All Dimensions and Levels to be verified on site.
Only Figured Dimensions to be used.
Do not scale this drawing.
Any discrepancies to be notified to the originator of this drawing immediately.
If in doubt, ask.
Copyright is reserved by them and the drawing is issued on the condition that it is not copied, reproduced, retained, or disclosed to any unauthorised person, either wholly or in part without consent.

Rev.	Date	Description	By	Chk'd

mouchel business services
Mill House • Brayford Wharf North • Lincoln • LN1 1YT
Tel: 01522 836836 • Fax: 01522 516050
www.hbs.uk.com

Client
Spalding Grammar School

Project
Replacement Car Park Works

Drawing Title
Proposed Drawing

Drawn By	Checked By
M. Whitehead	
Scale	Date
1:500, 1:1250	**May 2014**
Project No.	Drawing No. / Revision
	01

Drawing Status
PLANNING