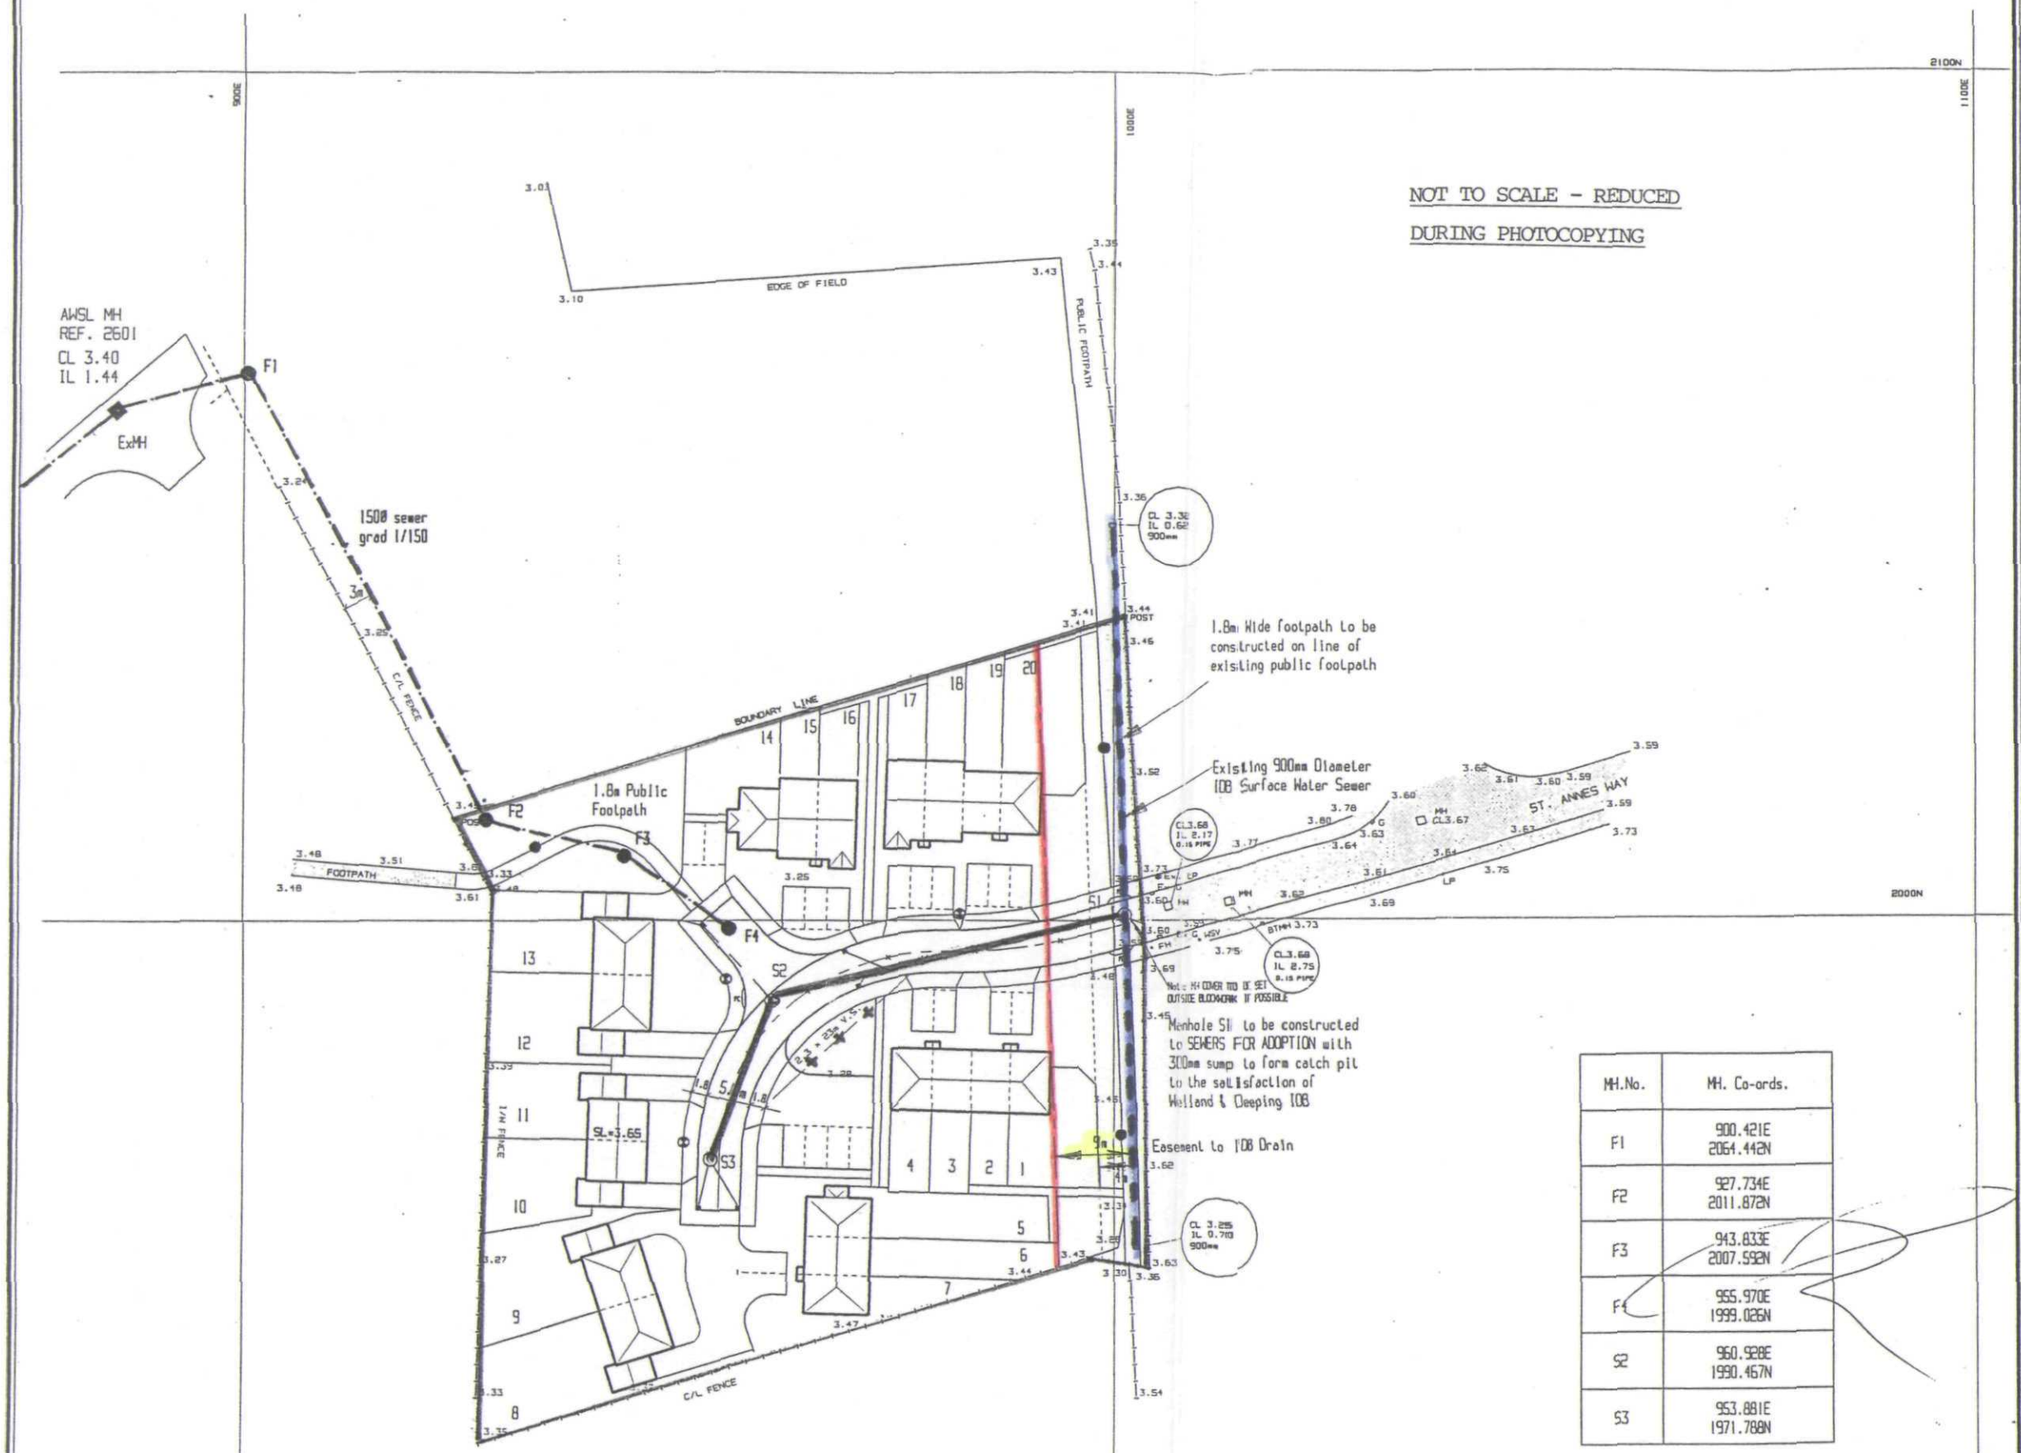


NOT TO SCALE - REDUCED

DURING PHOTOCOPYING

MH.No.	MH. Co-ords.
F1	900.421E 2064.442N
F2	927.734E 2011.872N
F3	943.833E 2007.592N
F4	955.970E 1999.026N
S2	960.928E 1990.467N
S3	953.881E 1971.788N

N

LEVELS TO ORDNANCE DATUM

NOTES:

- Proposed SW Sewer
- Proposed FW Sewer
- Proposed Gully
- Proposed Pram Crossing
- Blockwork footpath crossover
- Street Light S/3S/RL/93 1
- Proposed Street Lighting All lighting units to L.C.C. specification S/3S/C/93. All columns to be provided with R.E.C. Supplies
- Marker Posts to Adoptable Verge

THE SPECIFICATION IN ALL ASPECTS SHALL BE IN ACCORDANCE WITH THE LINCOLNSHIRE COUNTY COUNCIL DEVELOPMENT ROAD SPECIFICATION AND CONSTRUCTION DATED 1991

Written dimensions to be taken. Do not scale off the drawing.

Any discrepancies, written or scaled, should be brought to the attention of the Engineer immediately. (Tel. Biggleswade (0767) 317244; (Fax. Biggleswade (0767) 315434.

This drawing to be read in conjunction with the relevant Bills of Quantities and Local Authority Specification.

Rev No.	REVISION	Date	Drawn By	Checked By
A	Street Lighting amended to L.C.C letter dated 24.1.94	26.1.94	B.J.C	W.D
B	FWS AMENDED	2.2.94	WD	DGS
C	Manhole Co-ord Table added	18.2.94	B.J.C	W.D
D	Plots 8-13 amended	14.2.94	B.J.C	

Project

Proposed Development off
St Annes Way- SPALDING

Drawing Description

Adoptable Roads and Sewers

WORMALD, BURROWS PARTNERSHI.
Civil Engineering Consultants
12a & 14a Hitchin Street, Biggleswade. 317244
Fax. (0767)315434

Architect

Date 19/11/9
Drawn by WD
Scales:
Horizontal 1/500
Vertical

Client

Swallow Homes Ltd

Drawing Number

E469/2/D

Checked By D.G.
Date 11.1.