
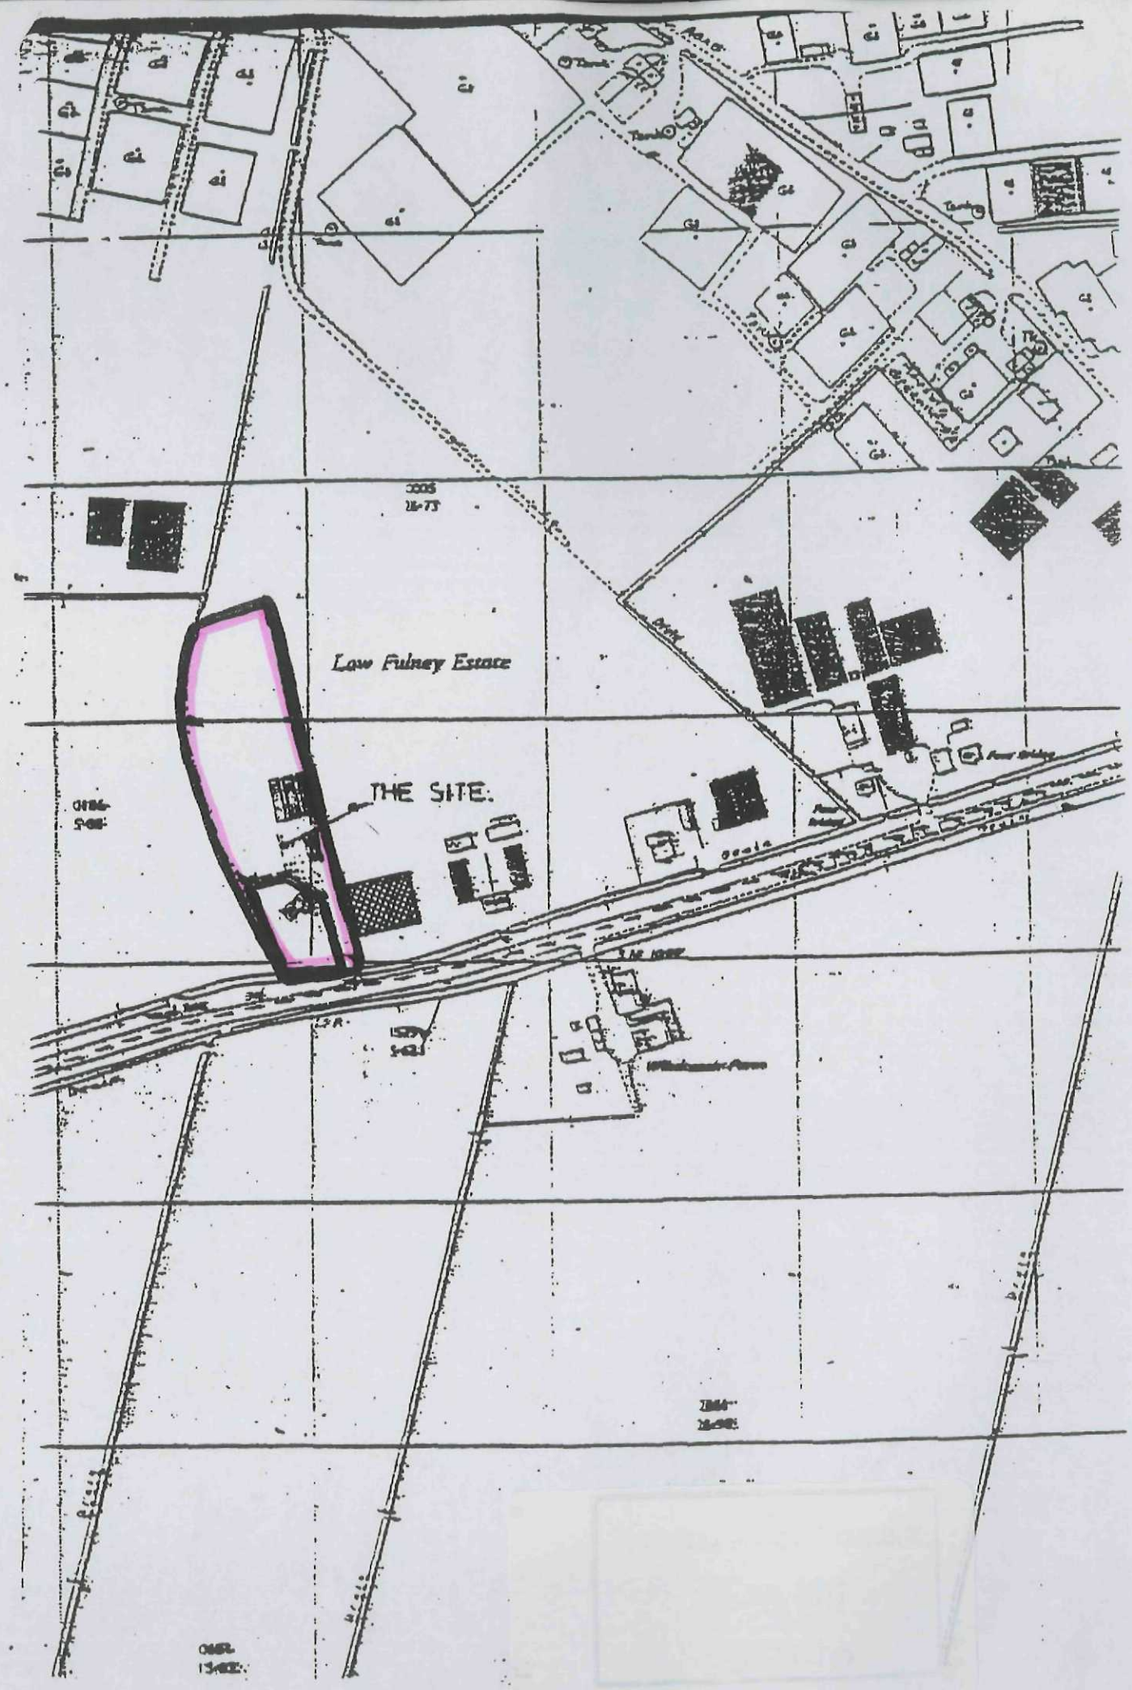


LOCATION PLAN.

Reproduced from the
Ordnance Survey
map with the permission of
The Controller of H.M. Stationery
Office.Crown Copyright.
AP SALES,38 New Rd,Spalding
Licence No ES 74204E0001

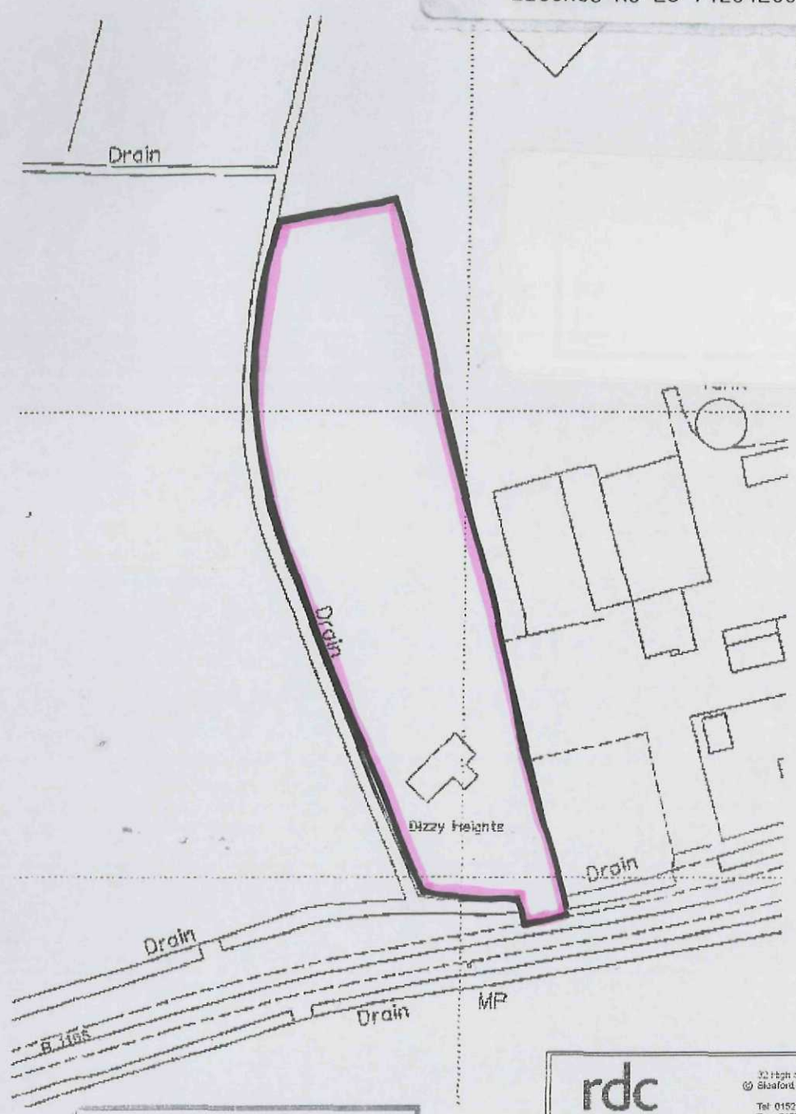

SHDC
Planning & Development
22 JUN 2011
Ref: 0477-11

Based upon the 2010 Ordnance Survey 1:1250 Map with the permission of the controller of HM Stationery Office. © Crown Copyright Reserved. Robert Doughty Consultancy Licence No. 1000 10613

rdc
Robert Doughty Consultancy
32 High Street, Helmsley
@ Sleaford, Lincolnshire NG34 0RA
Tel: 01529 421646
Fax: 01529 421258
Email: admin@rdc-landplan.co.uk
Web: www.rdc-landplan.co.uk

Client: Mr R Hargreaves			
Project: Dizzy Heights, Low Fulney			
Drawing title: Location Plan			
Job No. 979 1	Drawing No. LP01	Rev.	Drawn JR
Scale 1:1250		Date 09/07/2010	Checked