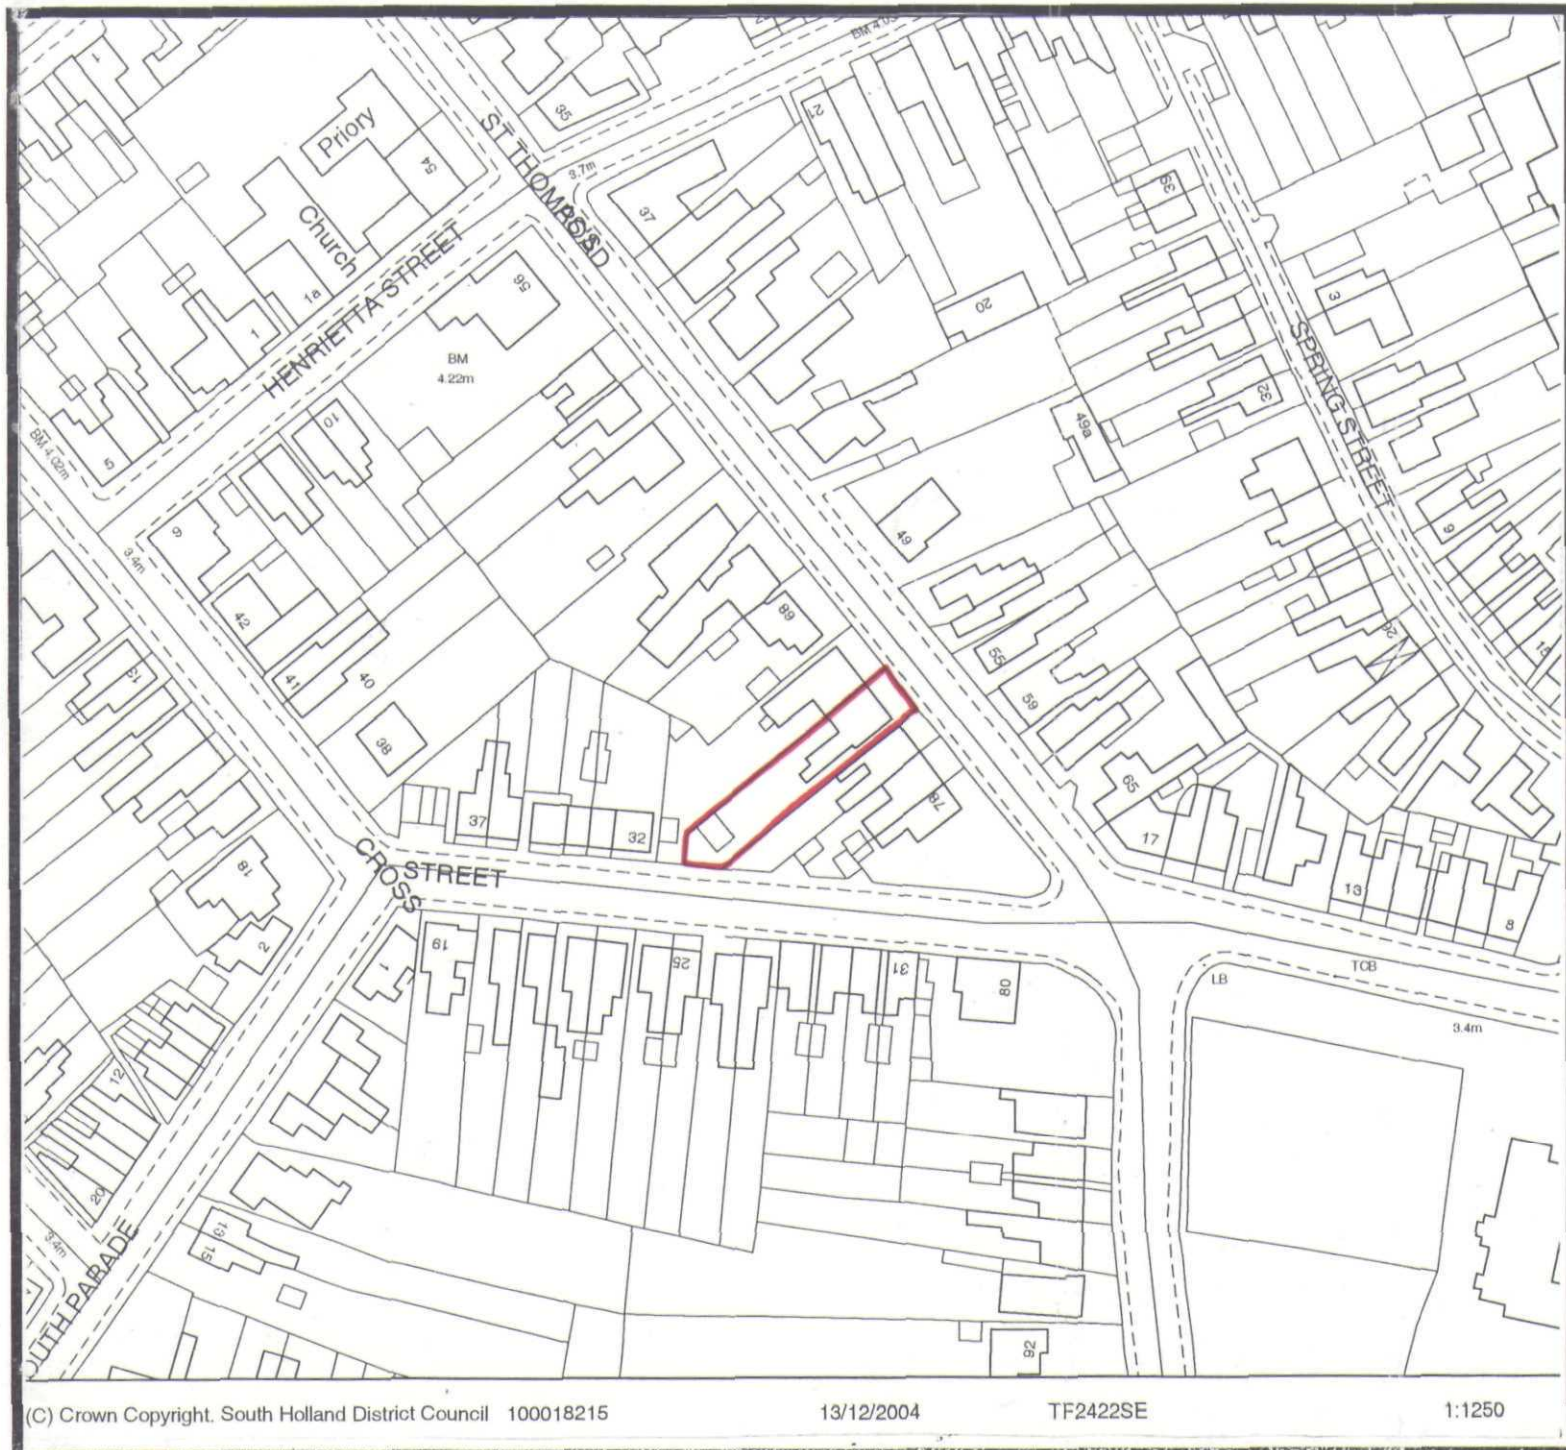


South Holland District Council

Planning & Development

Appeal by

D Compton

Appeal Site

Steve Williams
Head of Planning & Development
Council Offices,
Priory Road, Spalding, Lincs
PE11 2XE

Scale: 1:1250	Date: December 04
Plan 'A'	North ↑