


Proposed Garage Elevation Front

Proposed Garage Elevation Side

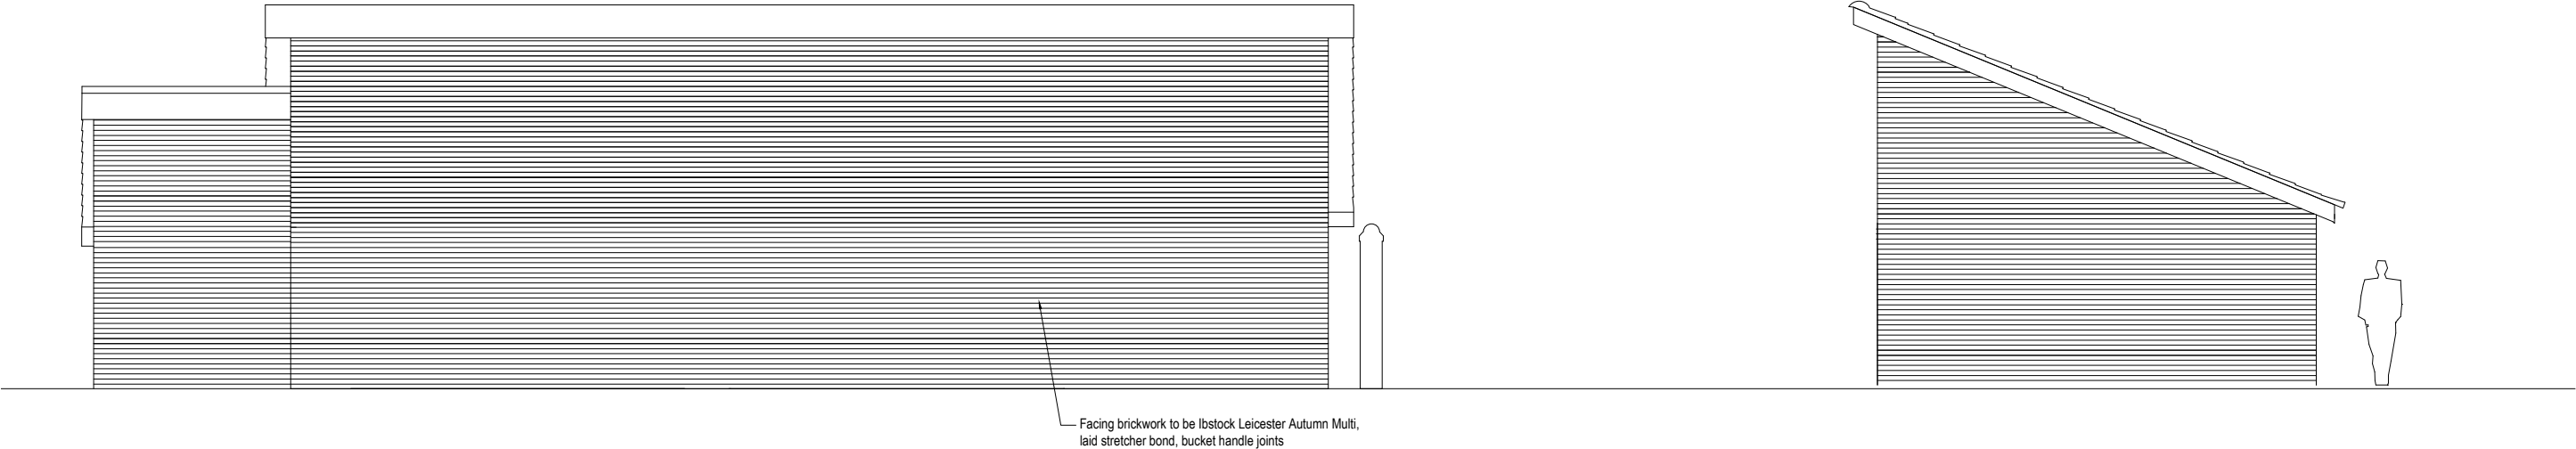

Proposed Garage Elevation Back

Proposed Garage Elevation Side