




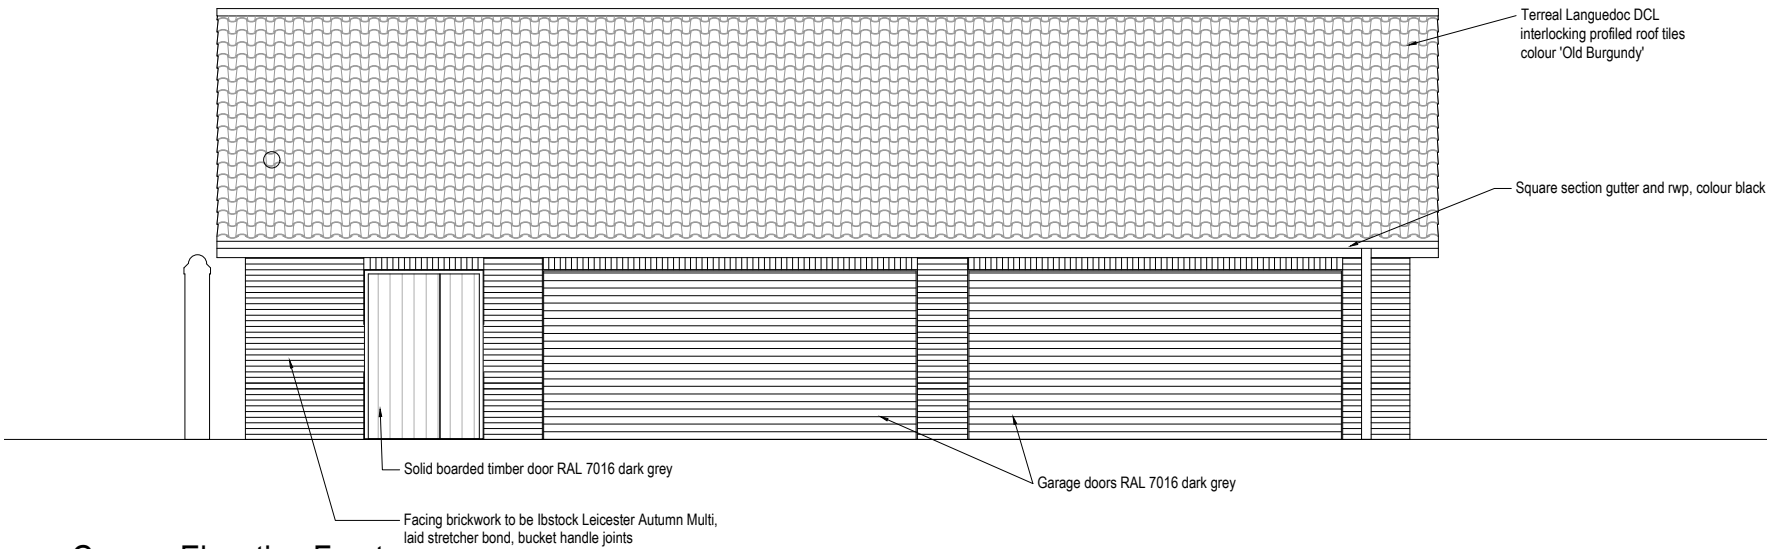


Garage Elevation Front

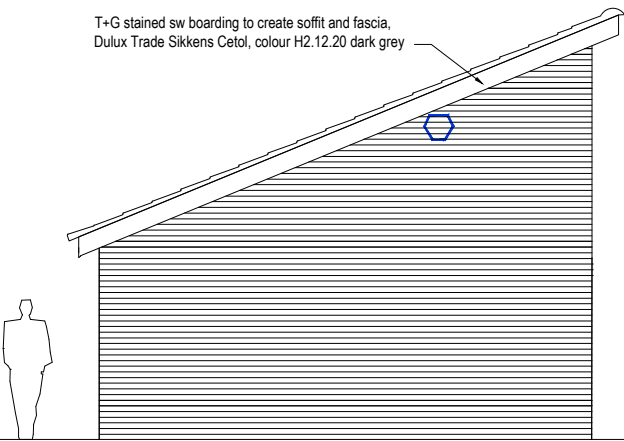

Garage Elevation Side

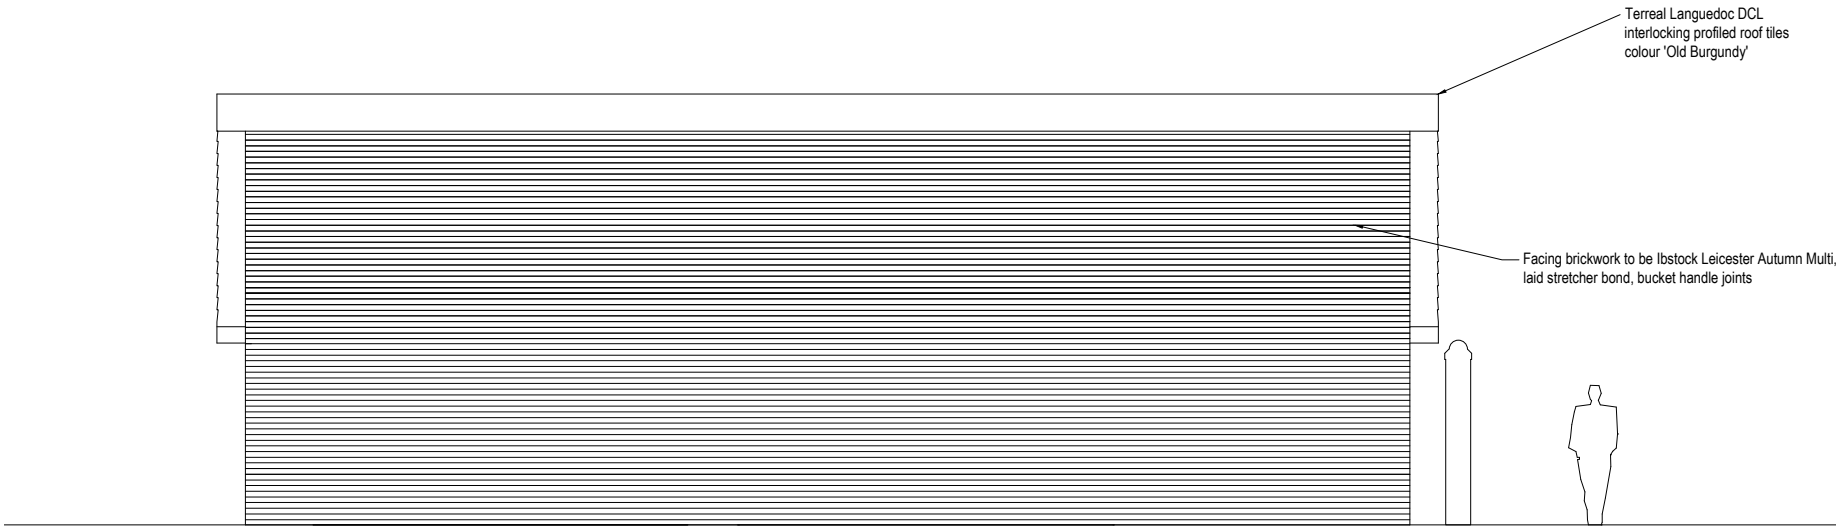

Garage Elevation Back

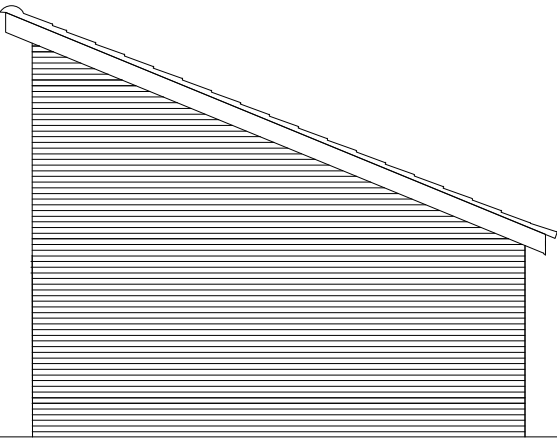

Garage Elevation Side