


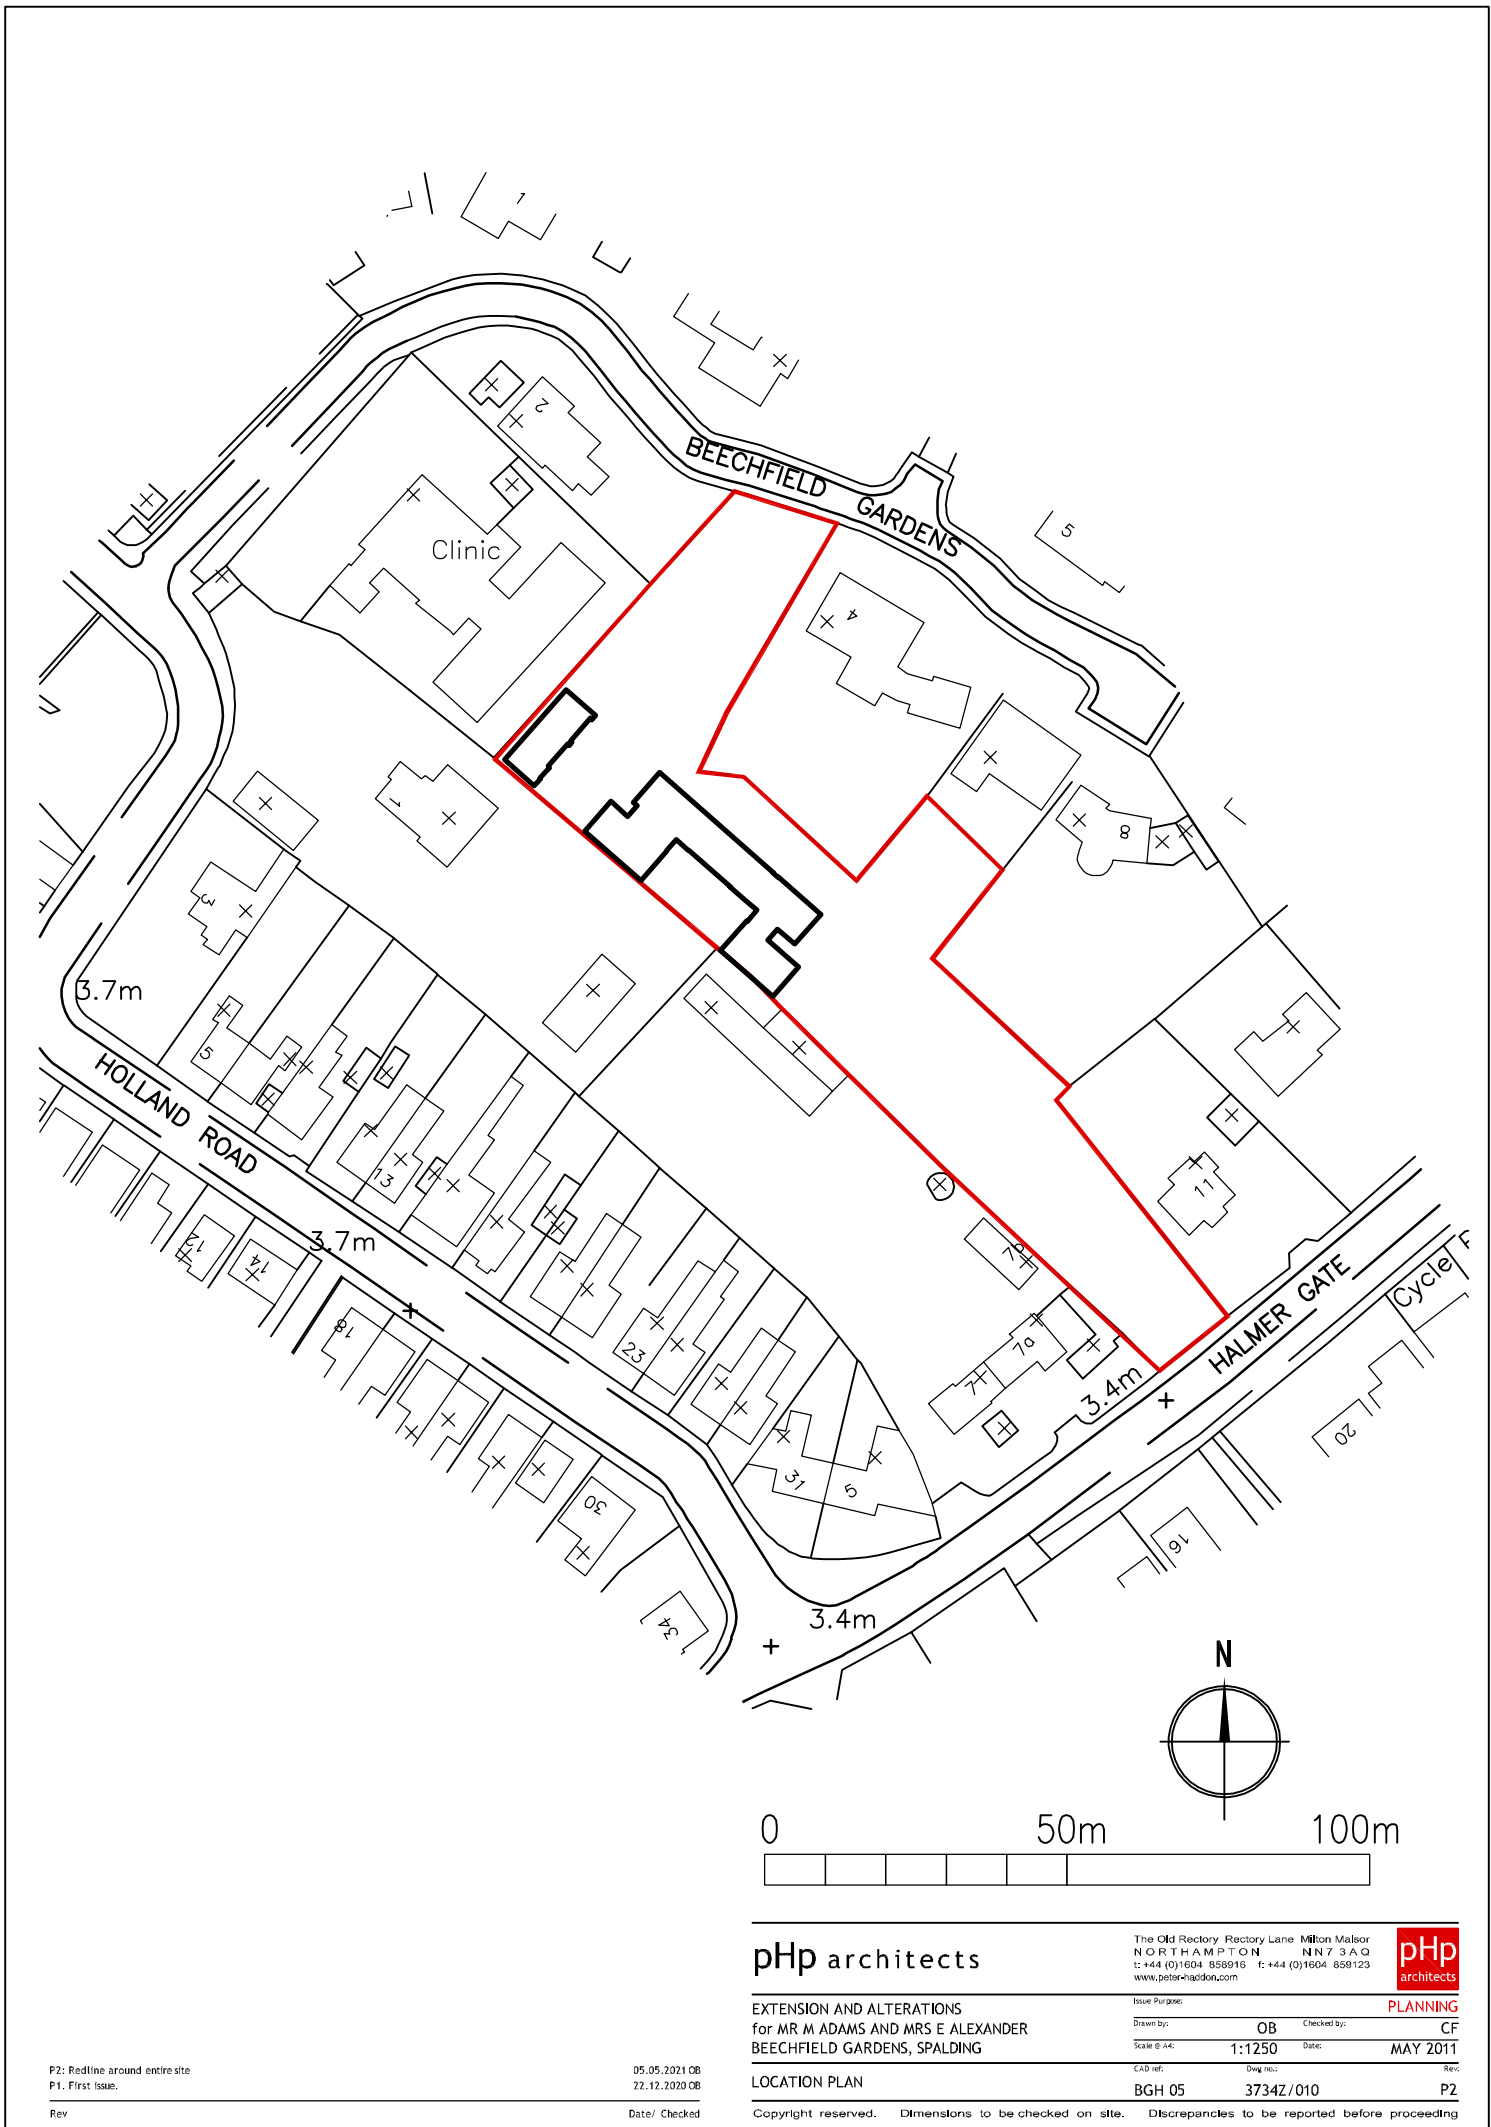

pHp architects

The Old Rectory Rectory Lane Milton Malson
N O R T H A M P T O N N N 7 3 A Q
t: +44 (0)1604 858916 f: +44 (0)1604 858123
www.peter-haddon.com



EXTENSION AND ALTERATIONS
for MR M ADAMS AND MRS E ALEXANDER
BEECHFIELD GARDENS, SPALDING

Issue Purpose: PLANNING
Drawn by: OB Checked by: CF
Scale @ A4: 1:1250 Date: MAY 2011

LOCATION PLAN

CAD ref: BGH 05 Drawn by: 3734Z/010 Rev: P2

Copyright reserved. Dimensions to be checked on site. Discrepancies to be reported before proceeding

P2: Redline around entire site
P1: First issue.

05.05.2021 OB
22.12.2020 OB

Rev Date/ Checked