

Mr S.C Oldfield
11 Lavender Drive
Skalding
Lincs
PE11 1YR

SHDC
Planning & Development
30 JUN 2009
Ref: 0481/09

DETERMINED PLAN

Scale :- 1:2500




Sheet - Tree One

11 Lavender Drive Spalding Lincs PE11 3JR

Scale 1:500

Tree T1 is a Pear tree approximately 12ft or 4m high. I intend either to leave the tree or if it proves necessary to remove it.

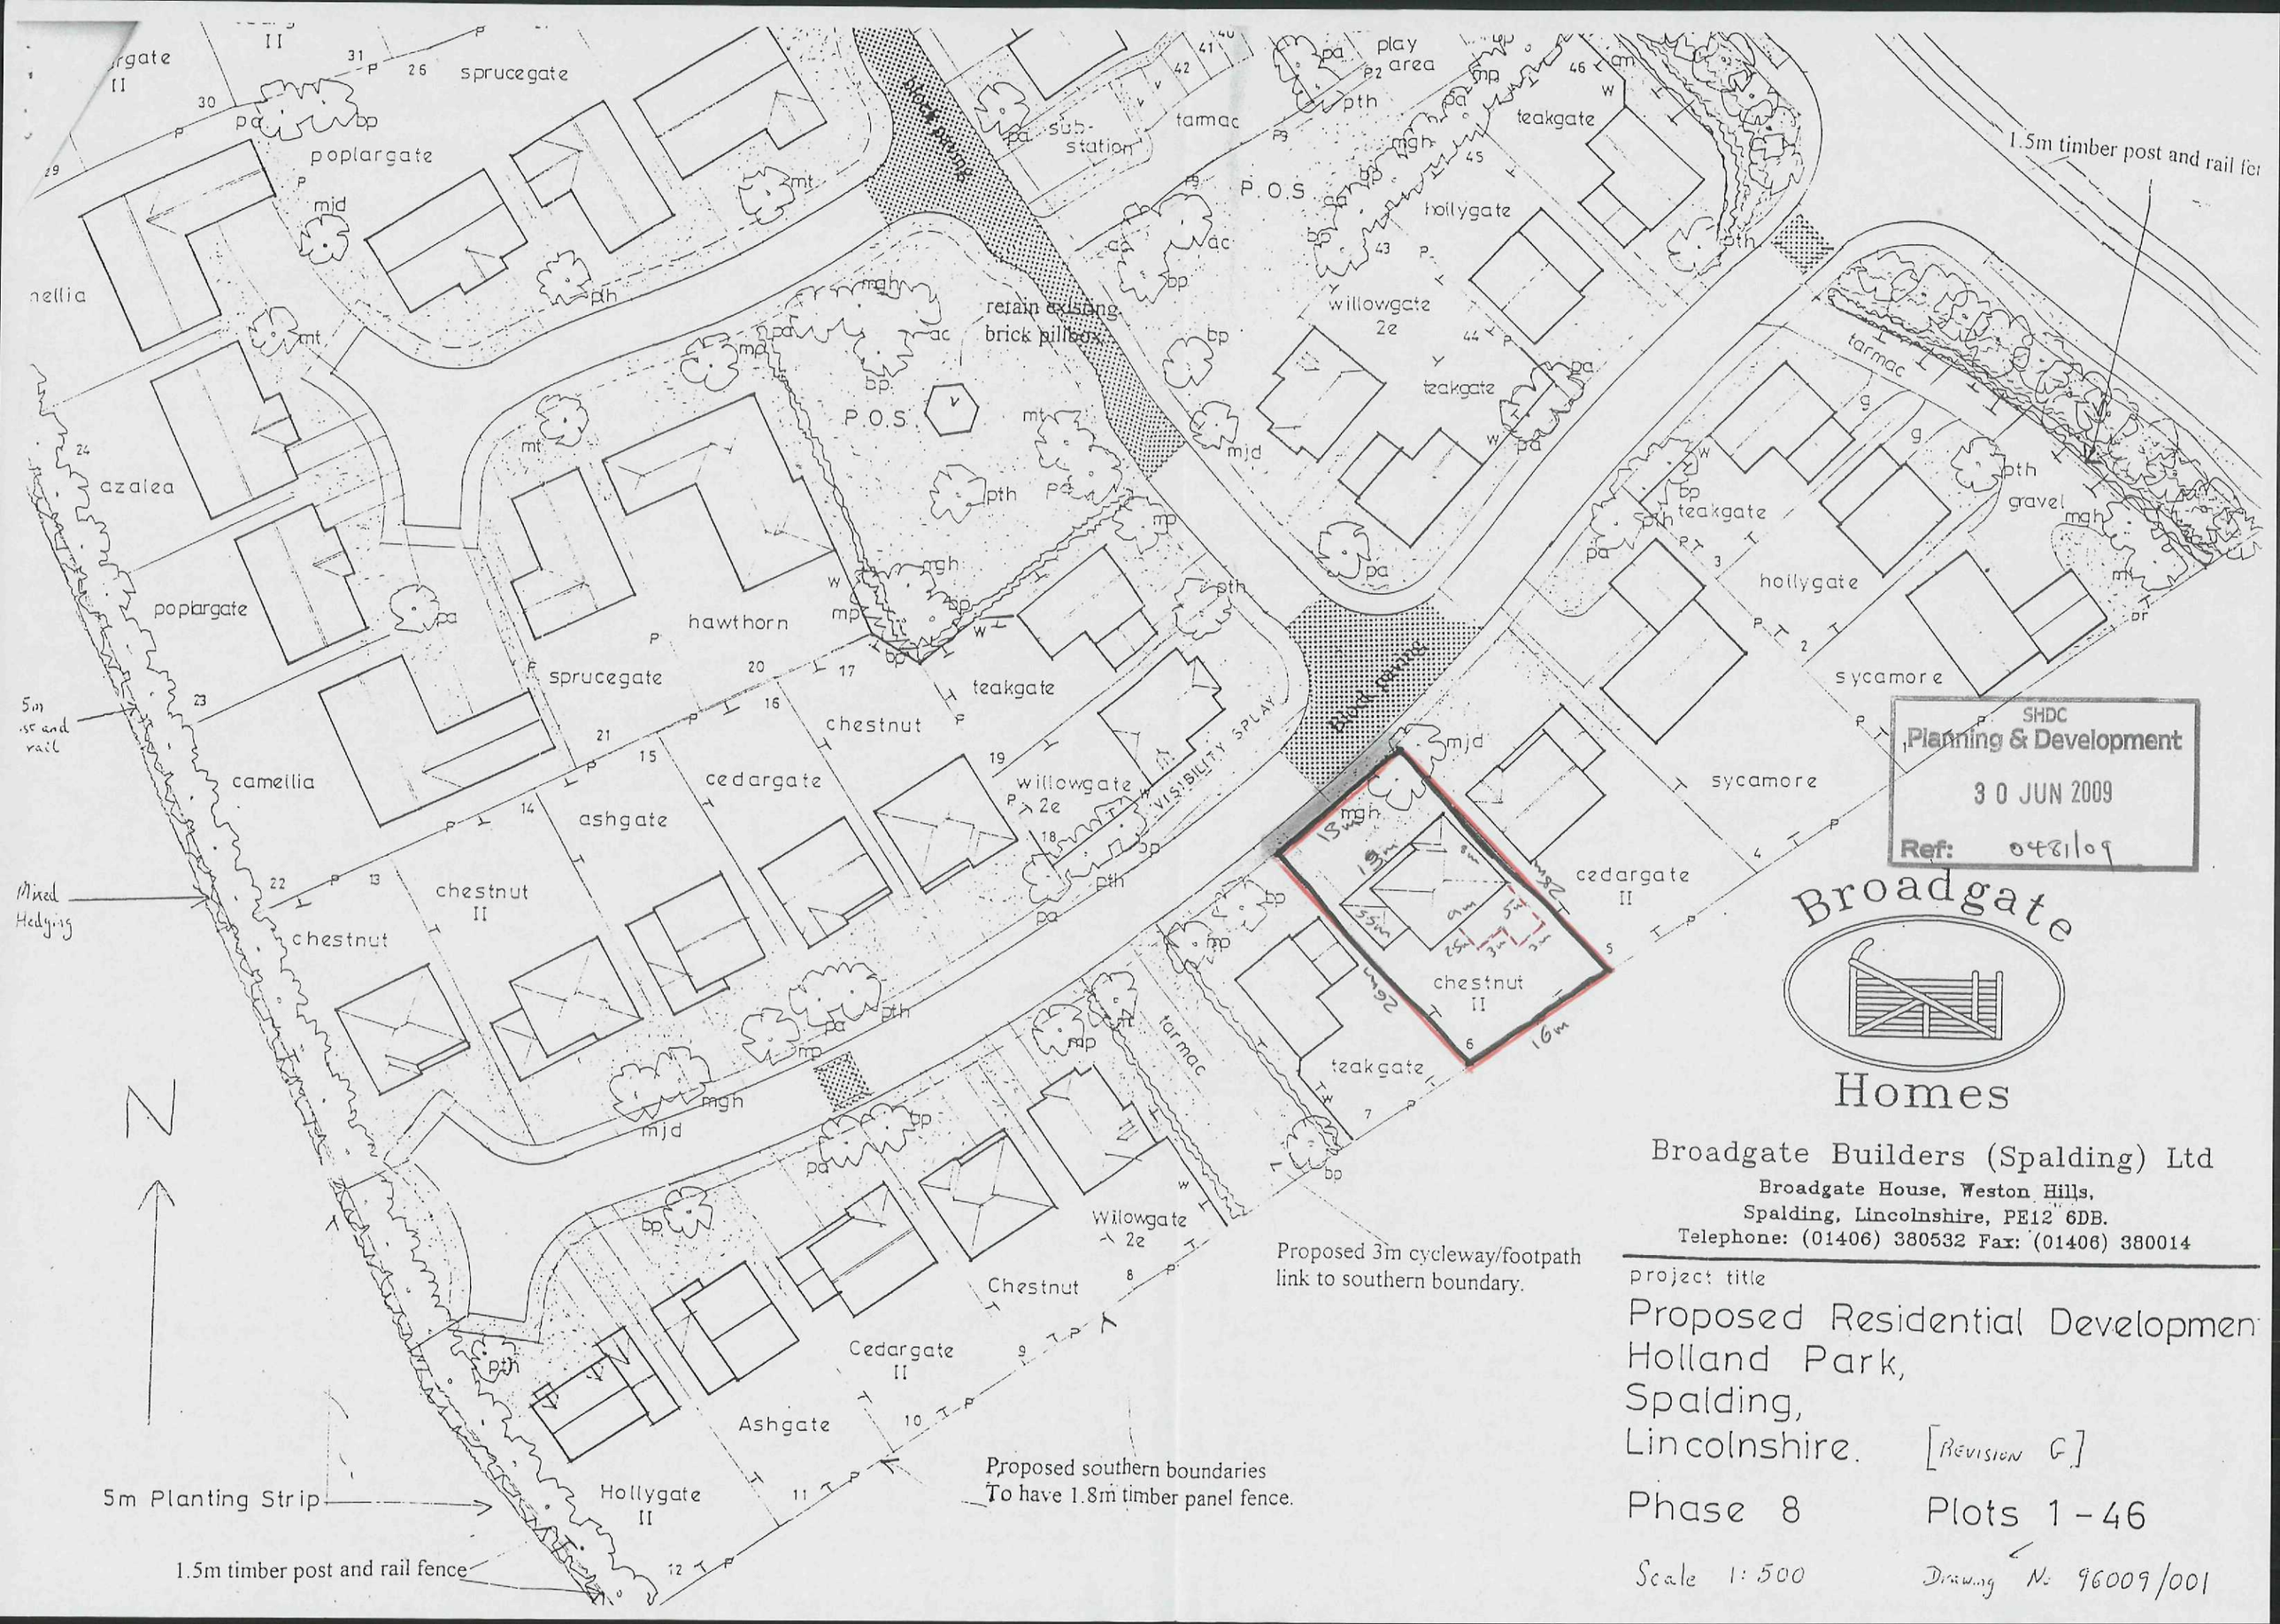

SHDC
Planning & Development
3 0 JUN 2009
Ref: 048109

Broadgate Homes

Broadgate Builders (Spalding) Ltd
Broadgate House, Weston Hills,
Spalding, Lincolnshire, PE12 6DB.
Telephone: (01406) 380532 Fax: (01406) 380014

project title

Proposed Residential Development
Holland Park,
Spalding,
Lincolnshire. [Revision G]

Phase 8 Plots 1-46

Scale 1:500 Drawing No. 96009/001