


Do not scale directly from this drawing. All discrepancies are to be brought to the attention of the below office.

The copyright to this drawing is owned by Studio 11 Architecture.

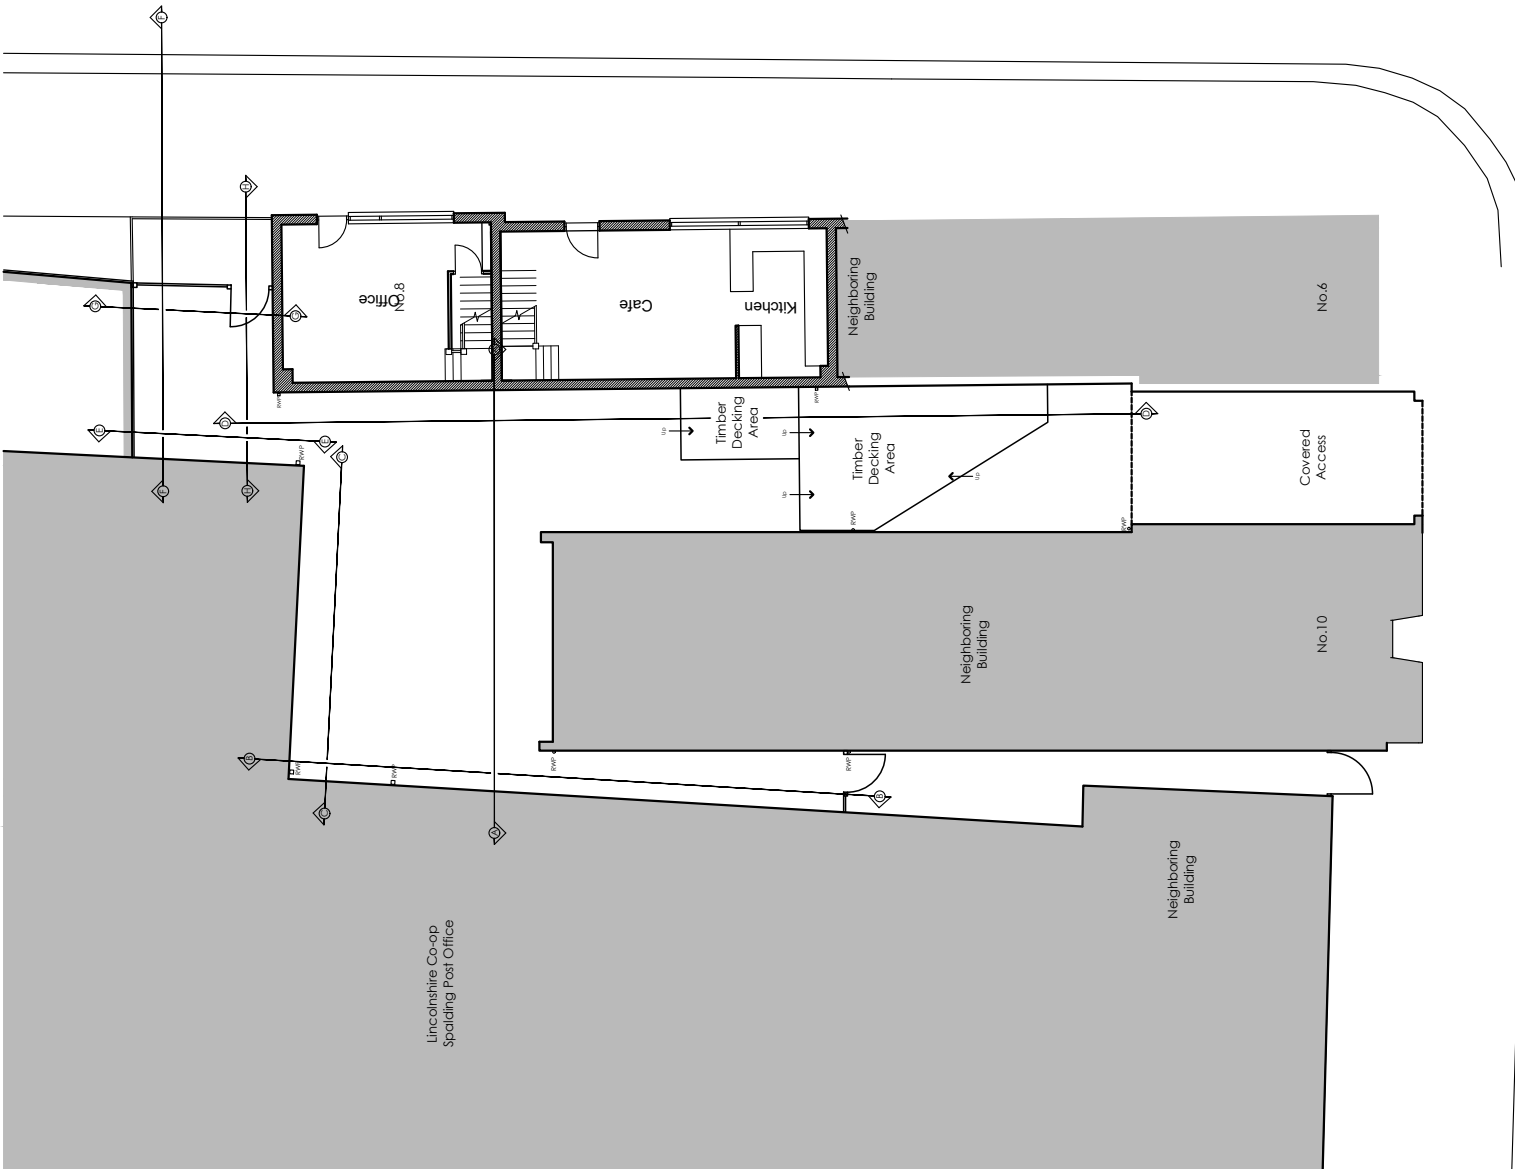

Block Plan



THE BOATHOUSE, HARBOUR SQUARE,
NENE PARADE, WISBECH,
CAMBRIDGESHIRE. PE13 3BH

T: 01945 467339
E: design@studio11architecture.co.uk
W: www.studio11architecture.co.uk

REVISION		DATE	DRAWN	DESCRIPTION	
CLIENT	PA Property		DRAWN	PROJECT DESIGNER	PROJECT DIRECTOR
			OS	KB	KB
PROJECT	Proposed apartment and cafe building on Winsover Road, Spalding		DATE	SCALE	PAPER SIZE
			15.03.2021	1:200	A3
DRAWING	Block Plan		DRAWING NUMBER		
			523.BP.01		