
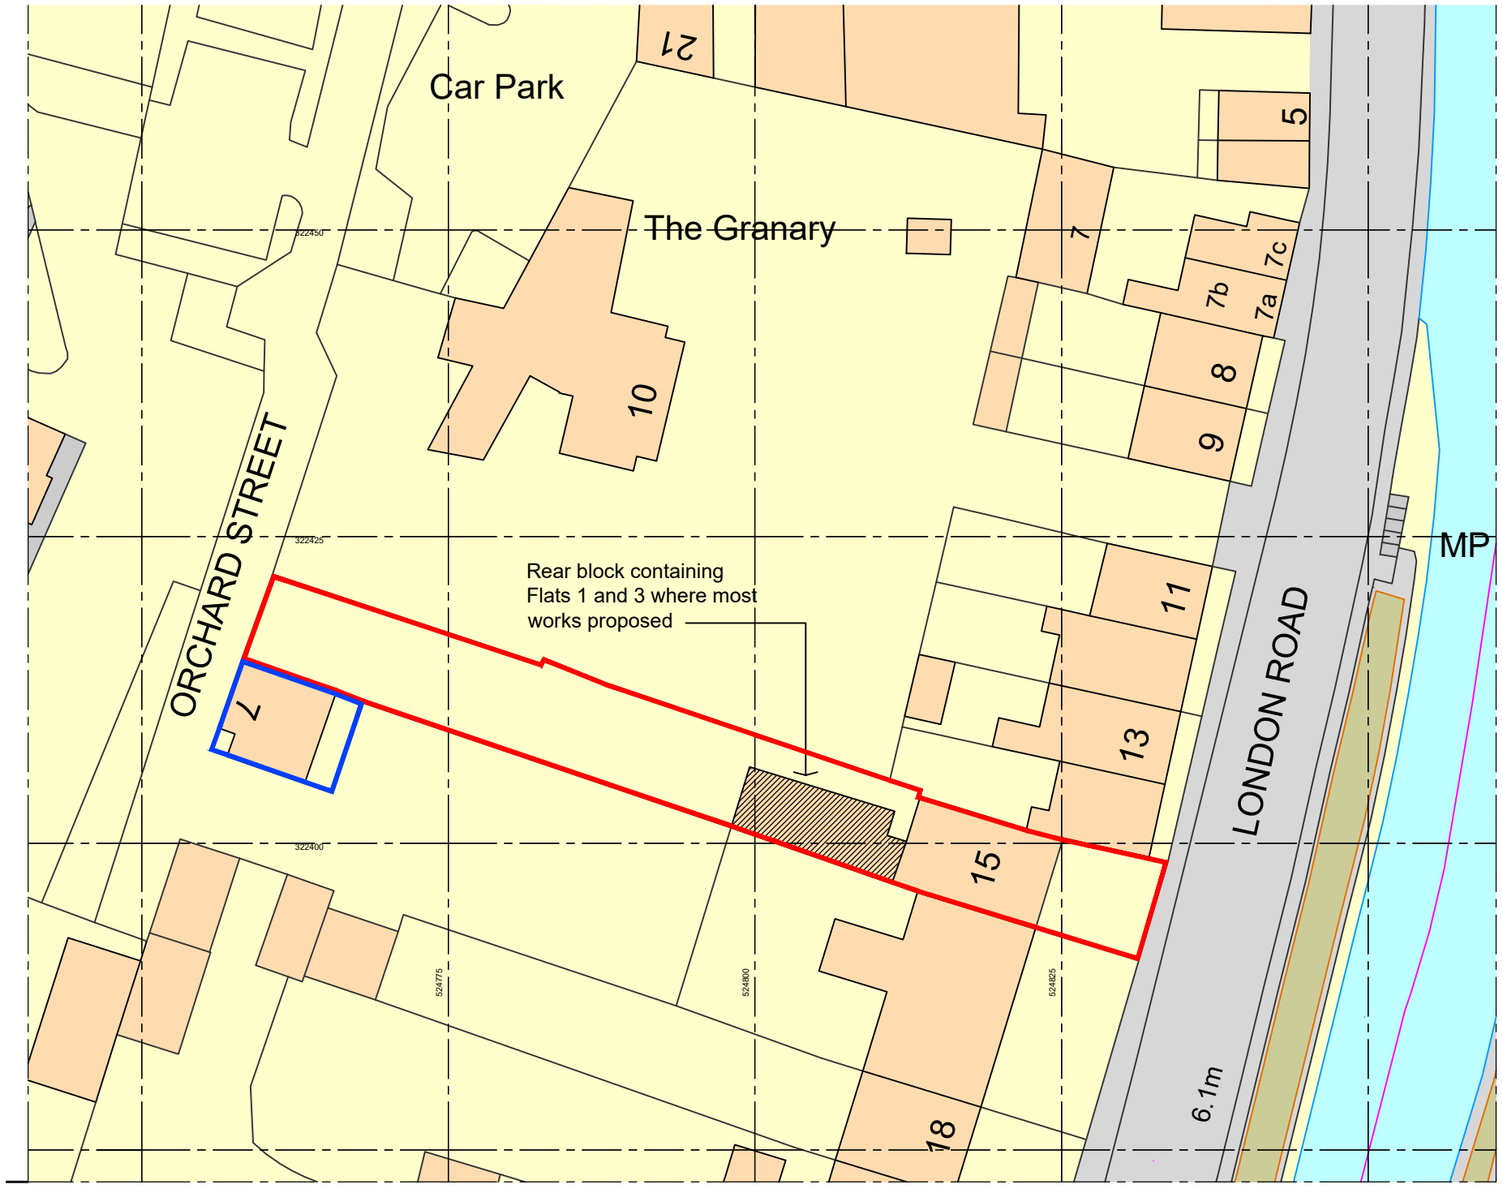


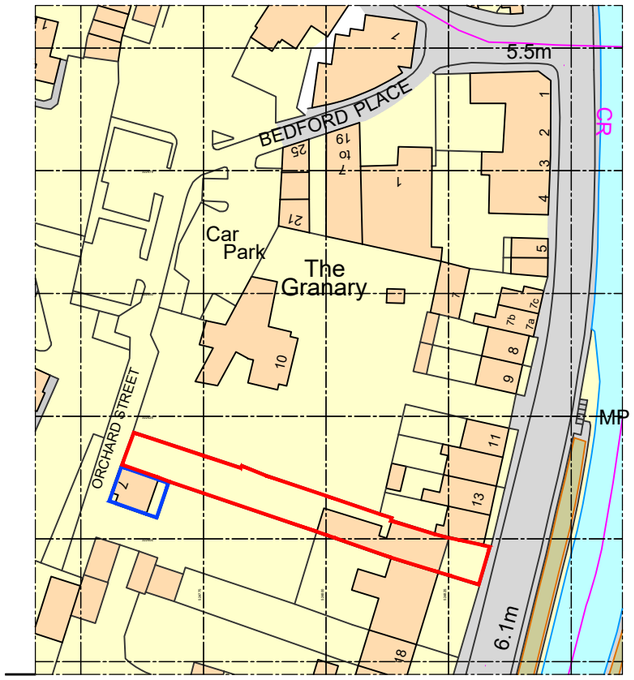

Ordnance Survey, (c) Crown Copyright 2023. All rights reserved. Licence number 100022432

Site Location Plan as existing

Scale 1:1250 @ A3
Site of works proposal outlined in red.
Other land in same ownership/control outlined in blue.

SCALE 1 : 1250 0m 10m 20m 40m 60m 80m 100m 120m
SCALE 1 : 1 0m 8mm 16mm 40mm 56mm 80mm 100mm

Ordnance Survey, (c) Crown Copyright 2023. All rights reserved. Licence number 100022432

Site Block Plan as existing

Scale 1:500 @ A3
Site of proposed works outlined in red

SCALE 1 : 500 0m 5m 10m 20m 30m 40m 50m
SCALE 1 : 1 0m 10mm 20mm 40mm 60mm 80mm 100mm

Client:
Mrs Scott

Project:
Proposed replacement of windows & doors
15 London Road, Spalding, Lincolnshire, PE11 2TA

Date: May 2023
Scale: As shown @ A3
Drawn by: AJO
Checked by: CLS

Drawing Number:
A1663-01

Rev:
P1

DO NOT SCALE THIS DRAWING. THE CONTRACTOR IS DEEMED TO HAVE CHECKED ALL DIMENSIONS ON SITE AND REPORT ANY DISCREPANCIES TO OGLESBY & LIMB LTD.
THE CONTENTS OF THIS DRAWING ARE COVERED BY COPYRIGHT AND REMAIN THE PROPERTY OF OGLESBY & LIMB LTD. WRITTEN APPROVAL MUST BE OBTAINED FROM OGLESBY & LIMB LTD PRIOR TO DUPLICATION OR REPRODUCTION OF THIS DRAWING OR ITS CONTENTS.
ANY DIMENSIONS NOT SHOWN ARE TO BE CHECKED AND AGREED WITH OGLESBY & LIMB LTD.

Drawing Title:
Site Location and Block Plans as existing

PLANNING AND LBC APPLICATION ISSUE

Oglesby & Limb Ltd
Chartered Architect
Suite 1, Market Chambers
12 Market Place, Spalding, Lincs
PE11 1SL
Tel: 01775 761196
e-mail: design@o-l-ltd.co.uk