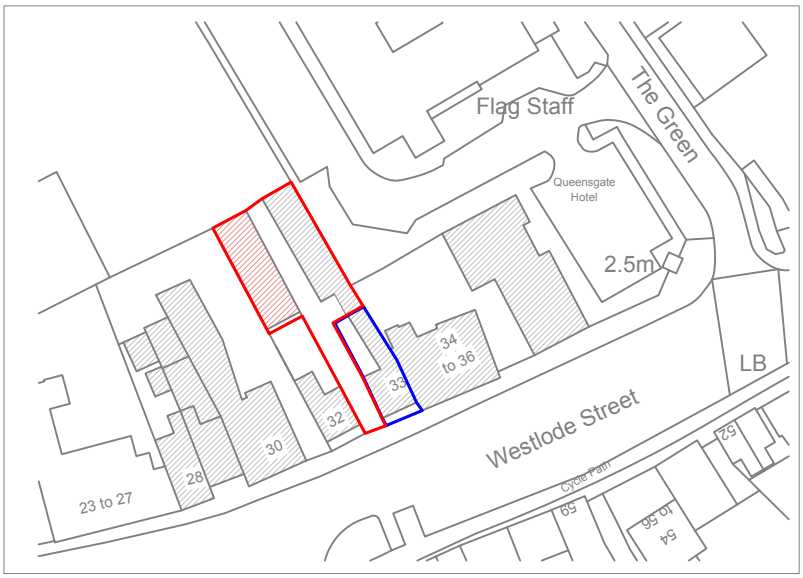


N

CA	JOB TITLE : Garages to rear of 33 Westlode St, Spalding, Lincolnshire, PE11 2AF	DWG. NO. : 2-004-01
	DWG TITLE : Location Plan (Proposal hatched in red)	SCALE : 1:1250 (@A4)
		DATE : 10/05/2016
	CLAYTON ARCHITECTURE LIMITED. Tel: 07435569465 E: joeclayton_91@hotmail.co.uk	