
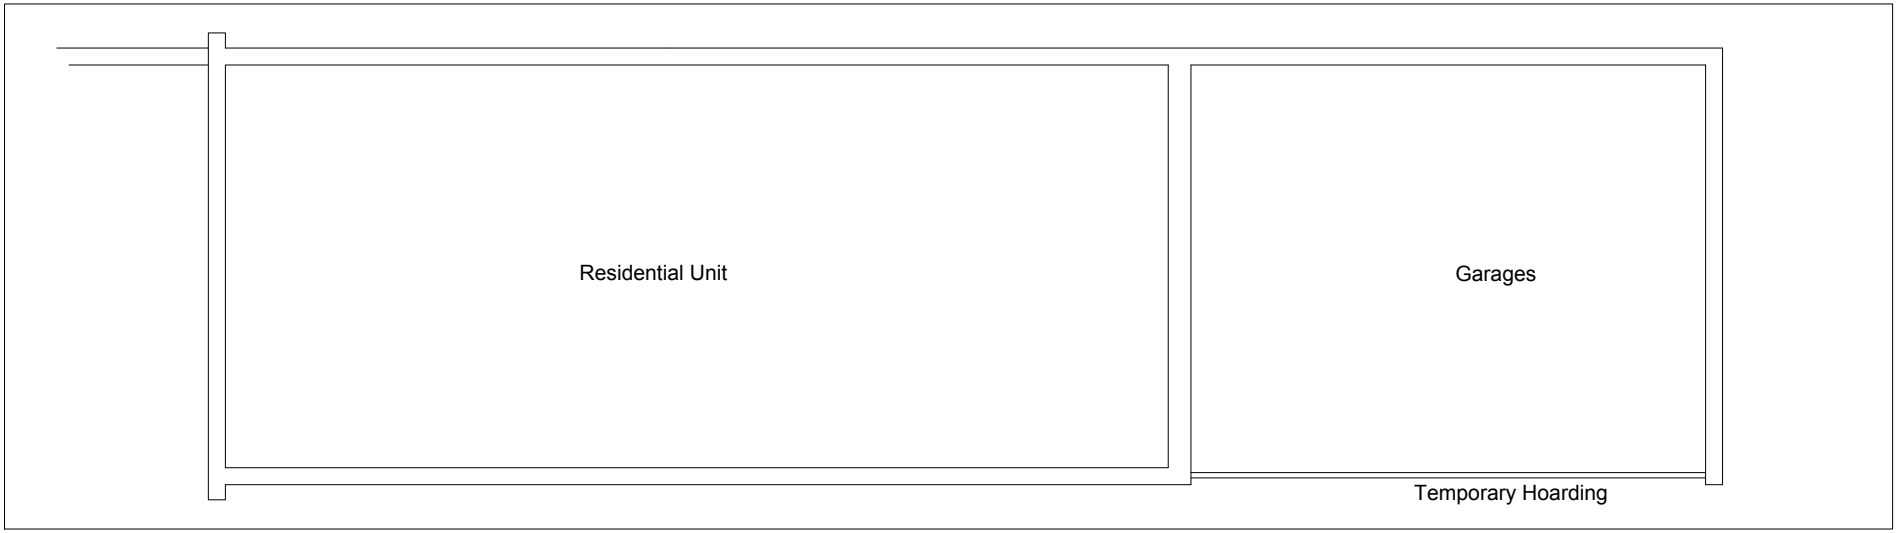


Exisitting

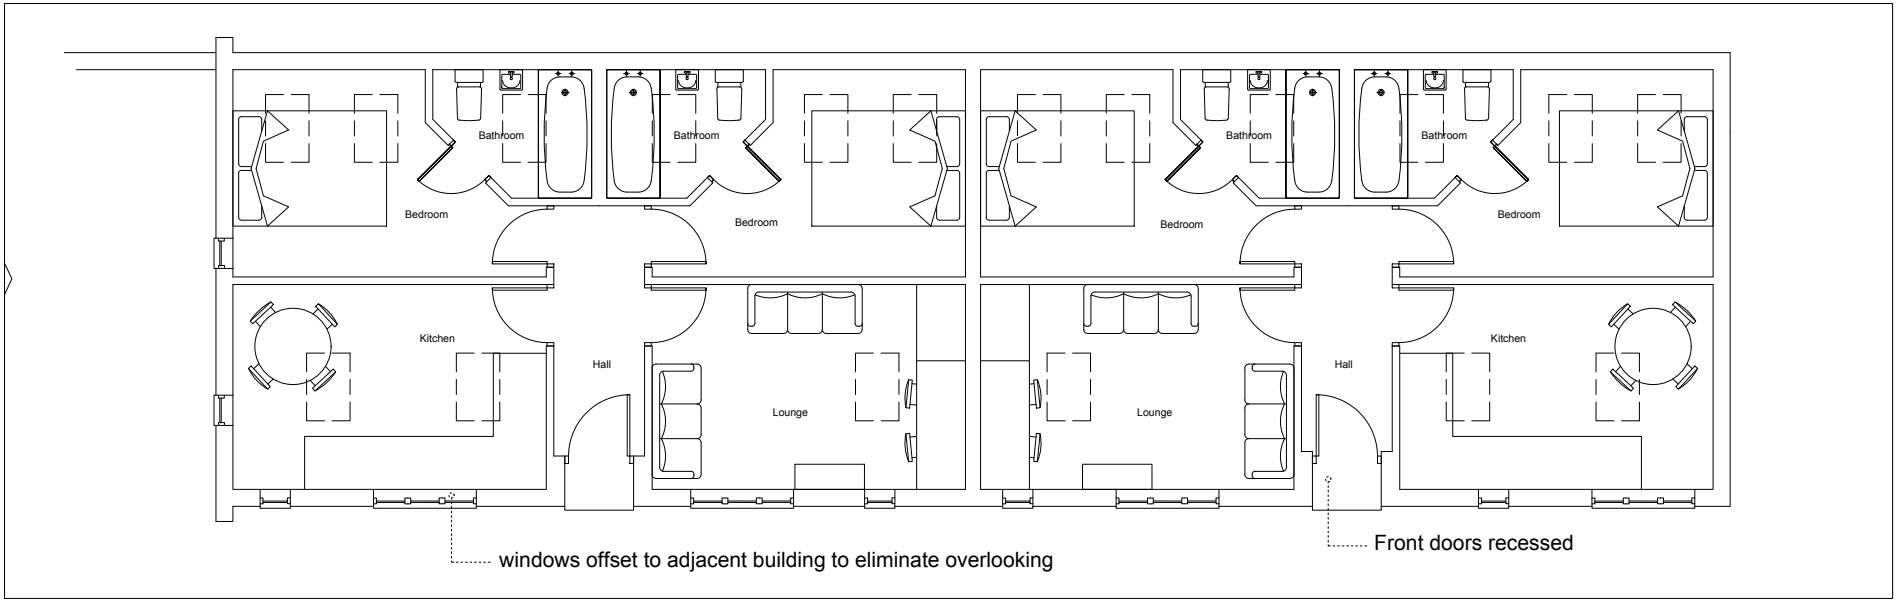

Proposed Plans

JOB TITLE : Garages to rear of 33 Westlode St, Spalding, Lincolnshire, PE11 2AF		DWG. NO. : 2-004-03
DWG TITLE : Proposed Plans		SCALE : 1:100 (@A4)
		DATE : 10/05/2016

CLAYTON ARCHITECTURE LIMITED. Tel: 07435569465 E: joeclayton_91@hotmail.co.uk