
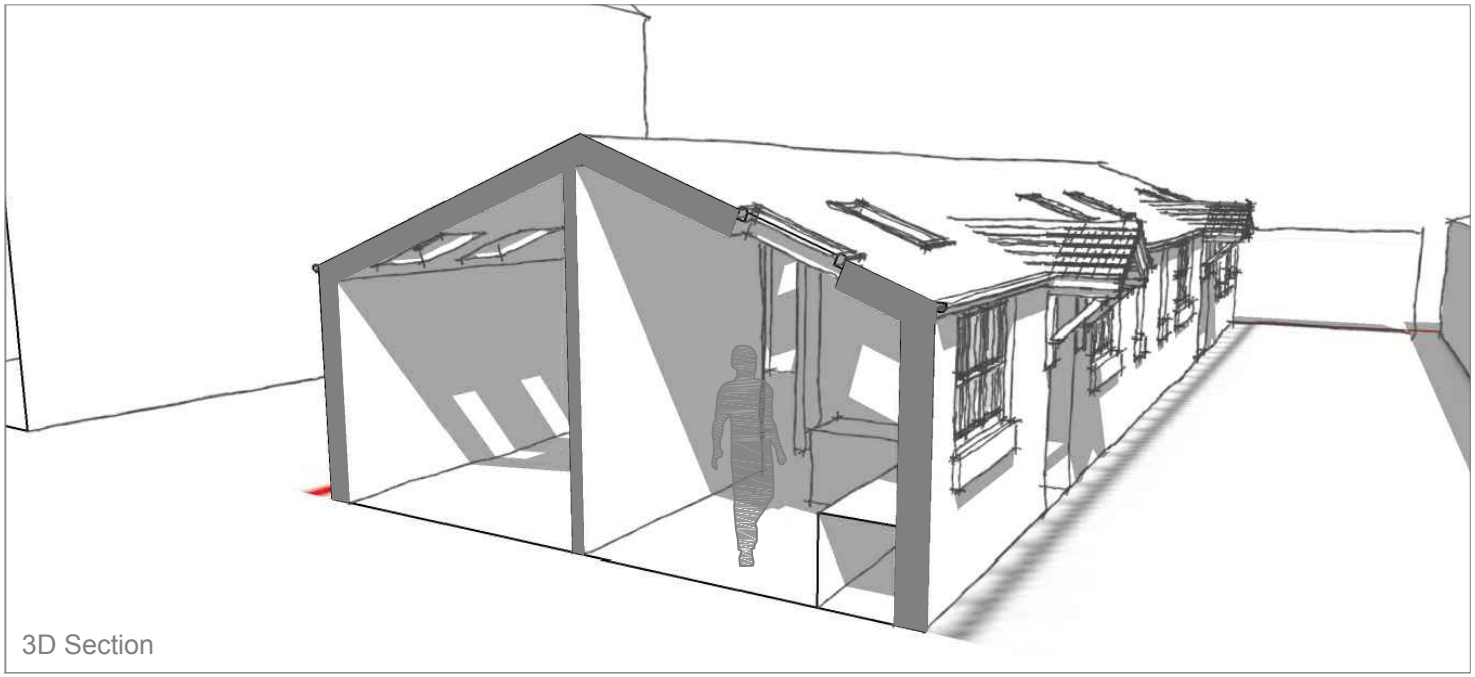


3D Section

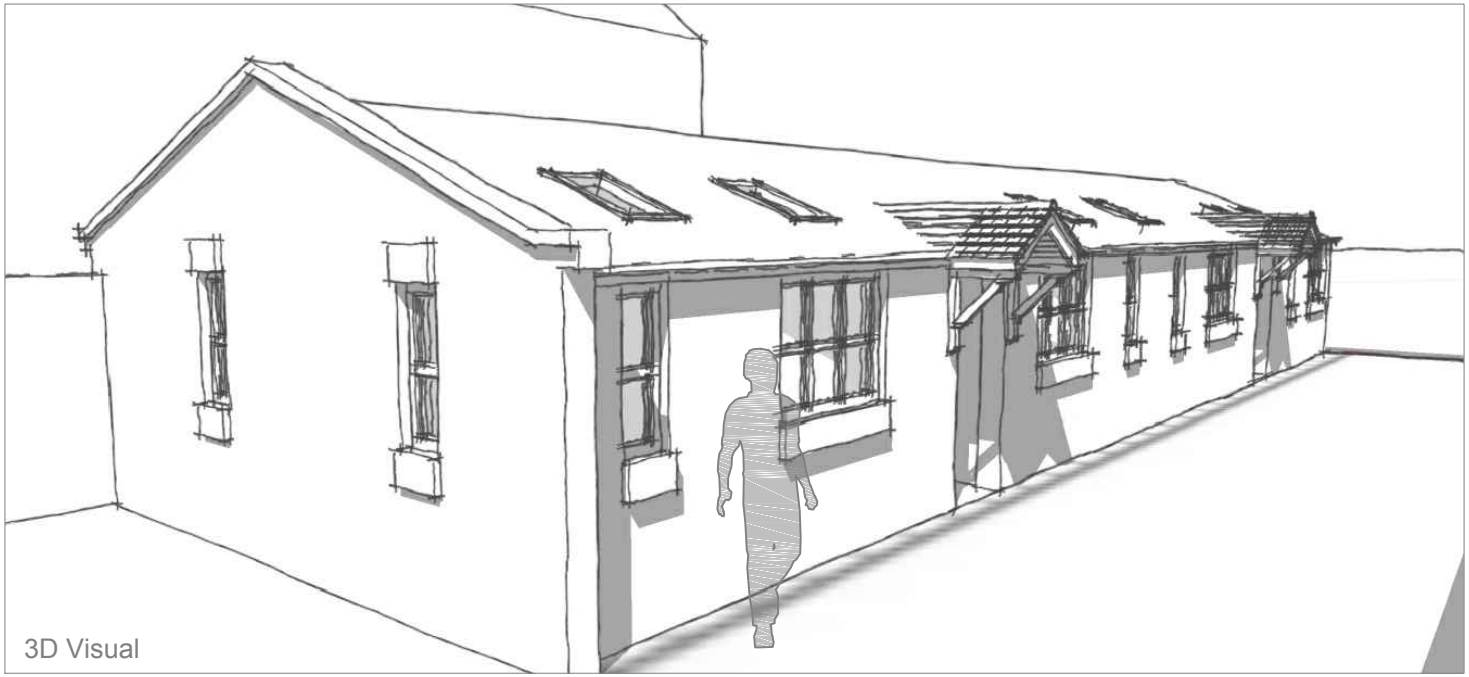

3D Visual

	JOB TITLE : Garages to rear of 33 Westlode St, Spalding, Lincolnshire, PE11 2AF	DWG. NO. : 2-004-06
	DWG TITLE : 3D Visual and Section	SCALE : - (@A4)
		DATE : 12/05/2016

CLAYTON ARCHITECTURE LIMITED. Tel: 07435569465 E: joeclayton_91@hotmail.co.uk