


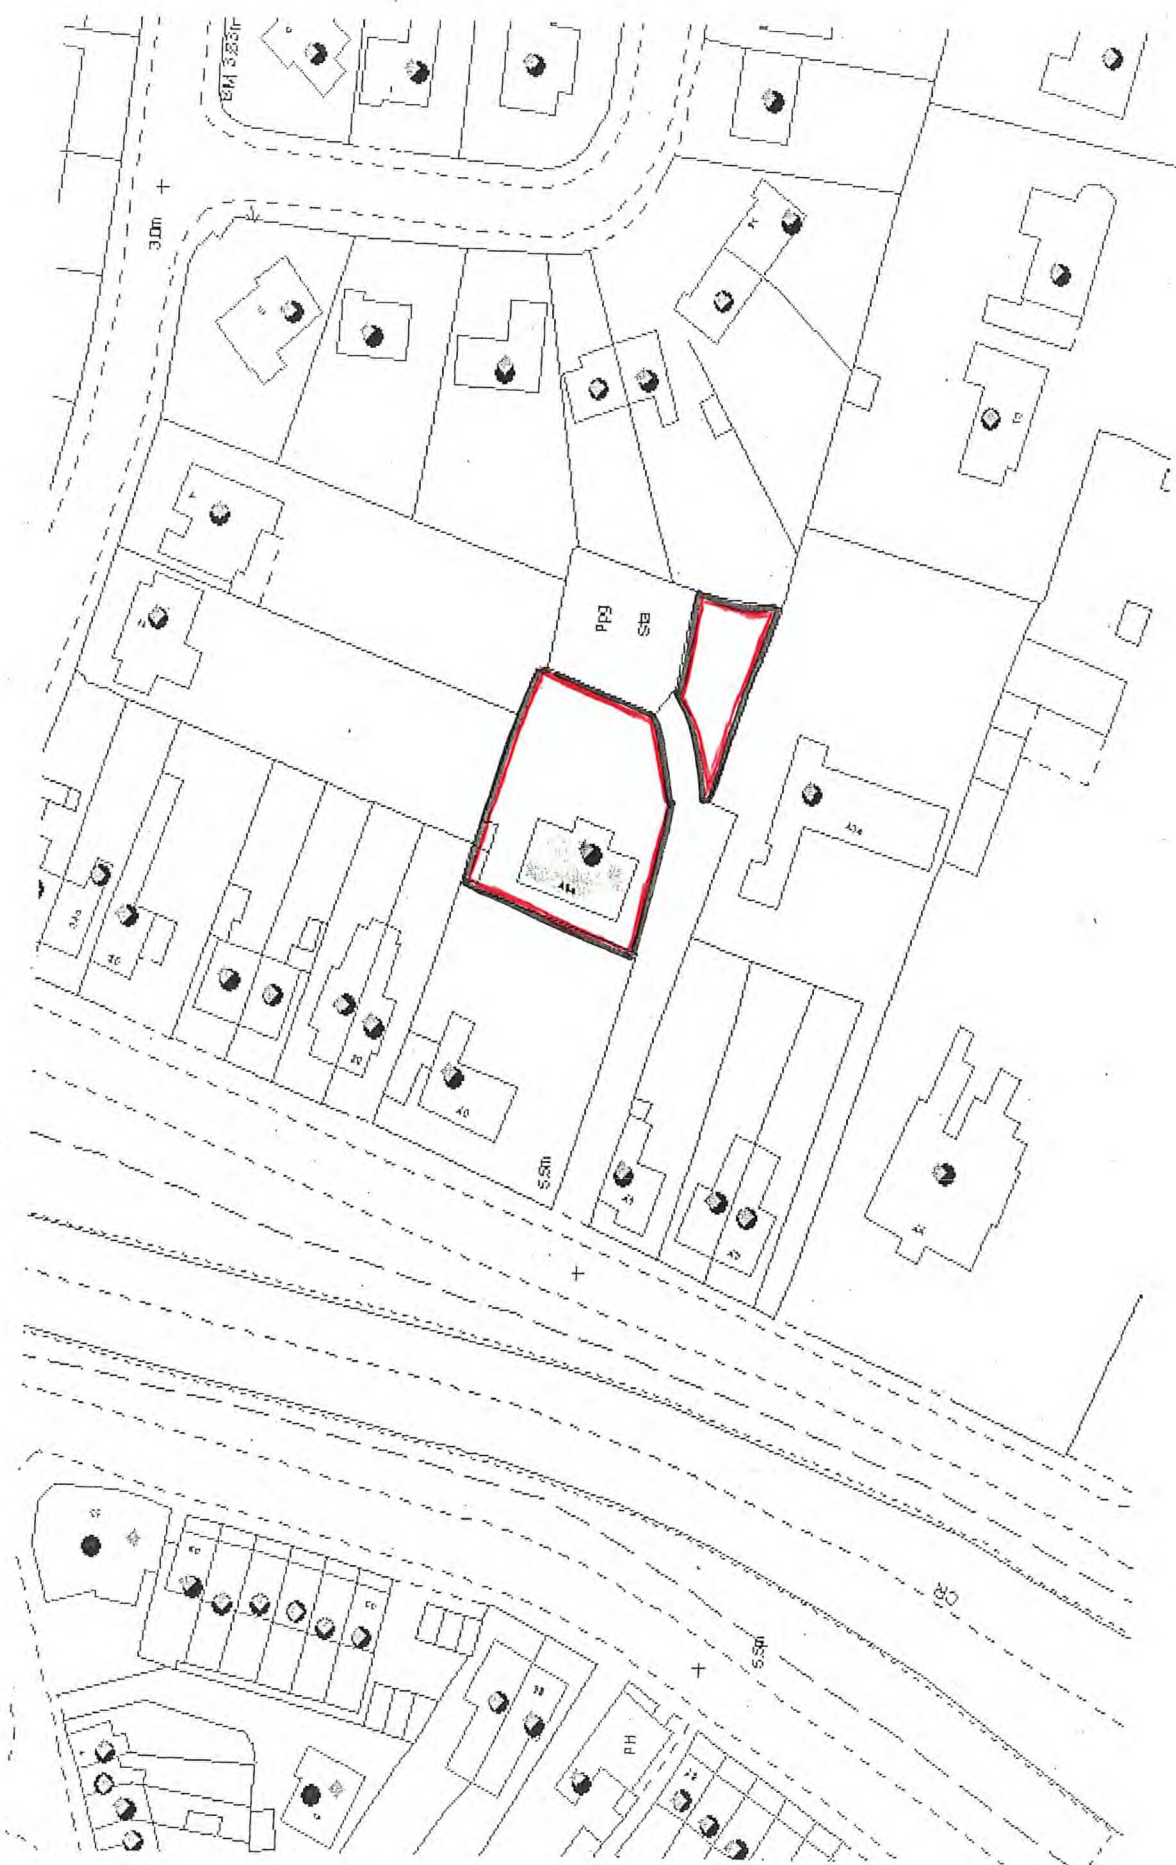

SRIE PLAN.
40A COWBAY ROAD
↑ 1:1250