


SHDC
Planning & Development
2 9 SEP 2004
Ref:

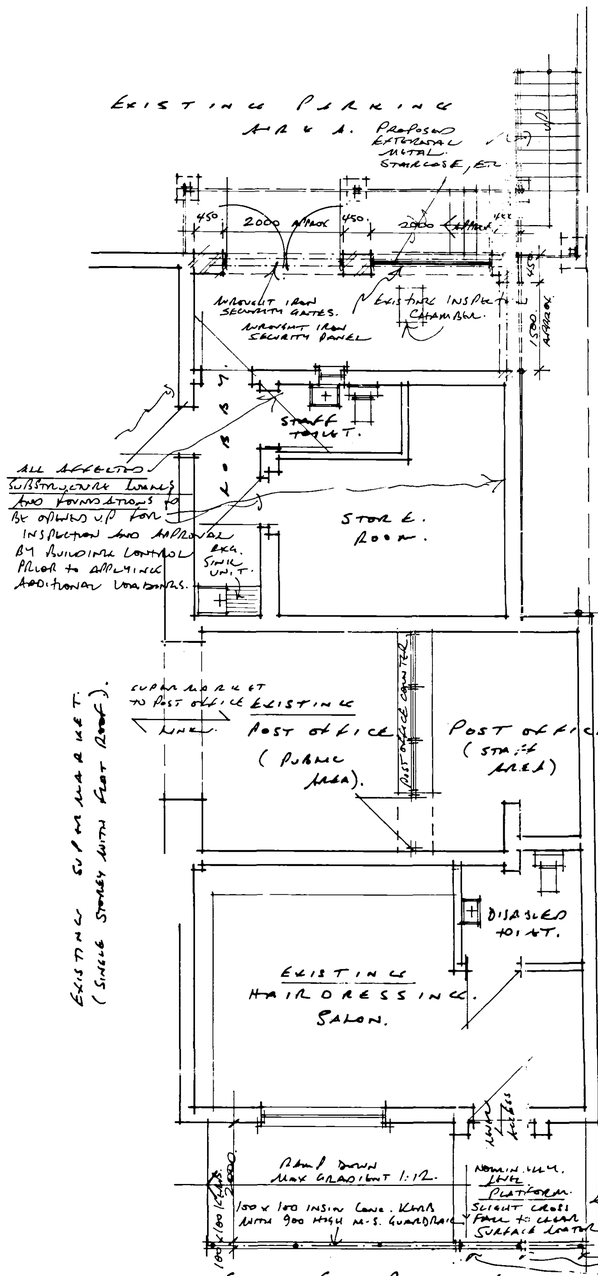

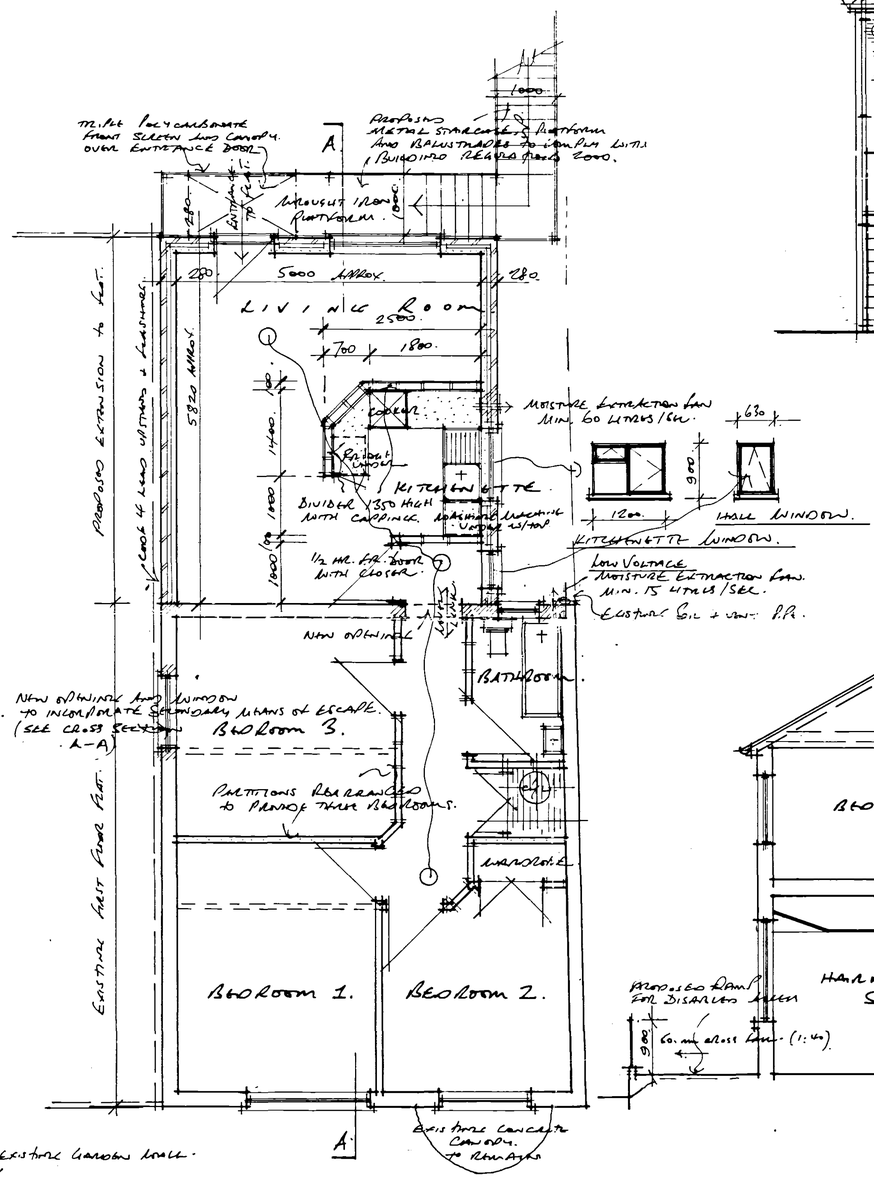

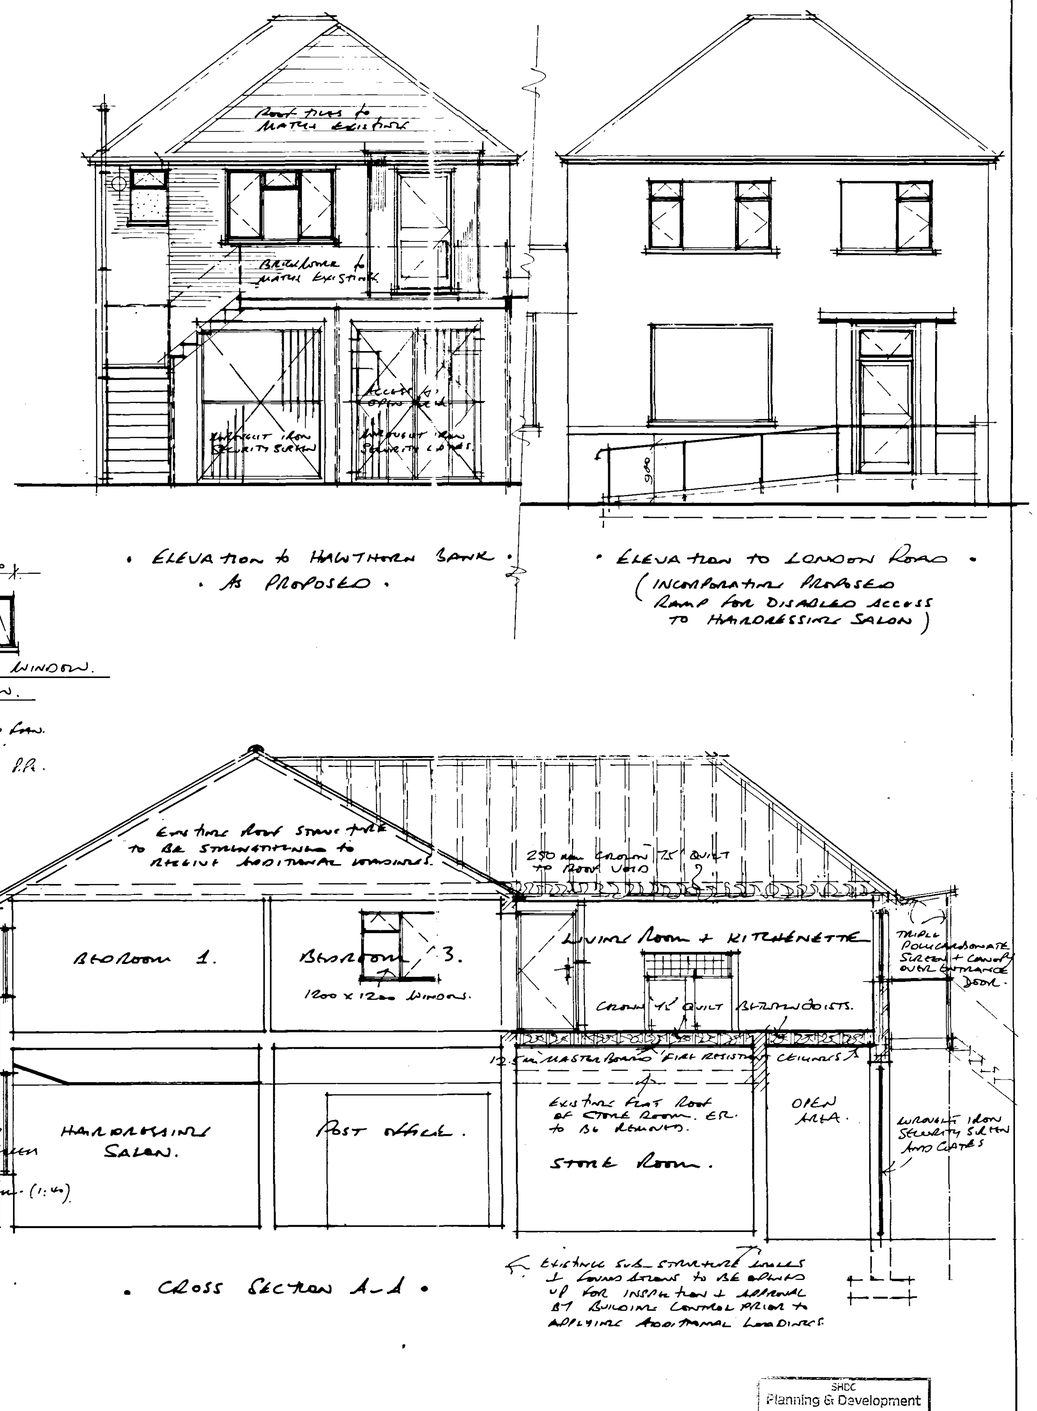

• PROPOSED ALTERATIONS & EXTENSION to FIRST FLOOR FLAT • 88 LITTLE LONDON • SPALDING • LINCS • for MR S. S. KANDOLA •

• TOGETHER WITH: EXTERNAL WROUGHT IRON / MILD STEEL STAIRCASE AT REAR AND EXTERNAL CONCRETE RAMP FOR DISABLED ACCESS TO HAIRDRESSING SALON AT FRONT •

• DRAWING NO. 03/134/05 • SCALE 1:50 • APRIL 2004 • • R.N. COULING MBIAT • ARCHITECTURAL TECHNOLOGIST • 9 GALWAY CLOSE • SPALDING • LINCS. PE11 3EL • TEL/FAX (01775) 723836 •