


Site Location Plan
1 to 1250

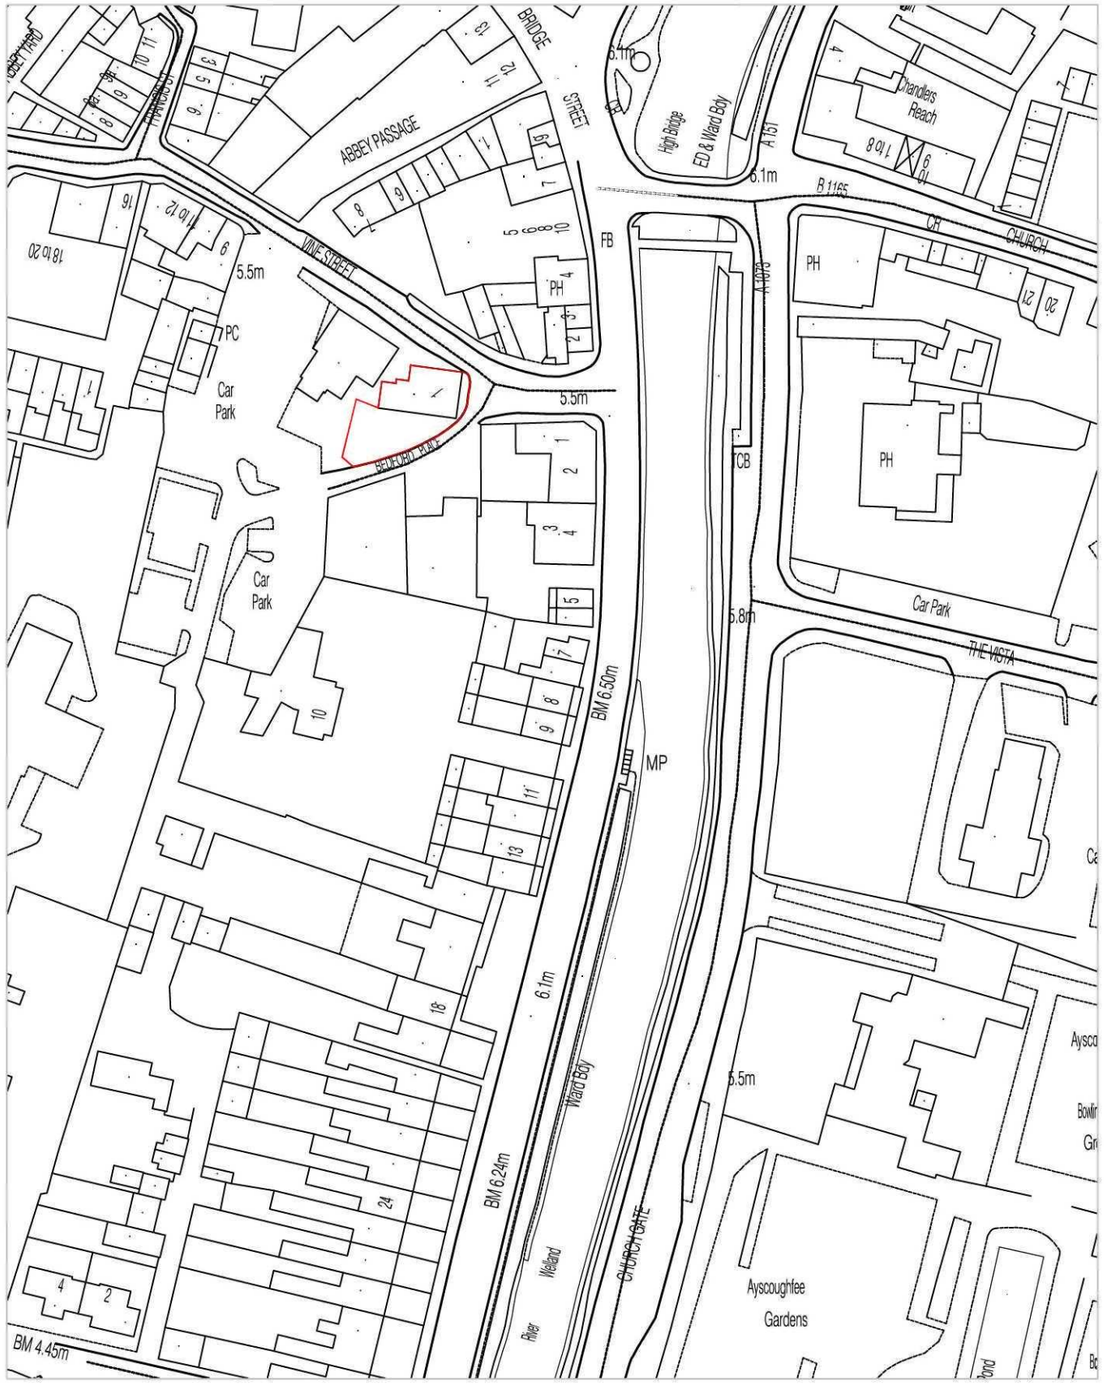

Site Block Plan
1 to 500

Client: Robert Goddard Ltd.	Project: Proposed Conversion And Extension Of Retail Unit At Vine Street, Spalding.	Date: May 2011	Scale: 1:1250 and 1:500
		Drawn by: cls	Checked by: ajo
	Drawing No.: A0941-01	Rev:	

DO NOT SCALE THIS DRAWING. THE CONTRACTOR IS DEEMED TO HAVE CHECKED ALL DIMENSIONS ON SITE AND REPORT ANY DISCREPANCIES TO OGLESBY & LIMB LTD.
THE CONTENTS OF THIS DRAWING ARE COVERED BY COPYRIGHT AND REMAIN THE PROPERTY OF OGLESBY & LIMB LTD. WRITTEN APPROVAL MUST BE OBTAINED FROM OGLESBY & LIMB LTD PRIOR TO DUPLICATION OR REPRODUCTION OF THIS DRAWING OR ITS CONTENTS.
ANY DIMENSIONS NOT SHOWN ARE TO BE CHECKED AND AGREED WITH OGLESBY & LIMB LTD.

Drawing Title:
Site Location Plan
And Block Plan

Oglesby & Limb Ltd
Chartered Architect
Units 4 & 5 Market Chambers
12 Market Place
Spalding, Lincs.
PE11 1SL
T: 01775 761196
e-mail: design@o-l-ltd.co.uk

O&L