H.M. LAND REGISTRY

TITLE NUMBER

LL98275

ORDNANCE SURVEY PLAN REFERENCE	TF2422 TF2522	Scale 1:1250
COUNTY LINCOLNSHIRE	DISTRICT SOUTH HOLLAND	© Crown copyright

This OFFICE COPY shows the state of the title plan on 4 FEB 1004
Under s.113 of the Land Registration Act 1925 this copy is admissible in evidence to the same extent as the original.
This office copy of the title plan may be subject to minor distortions in scale.
Issued on 4 FEB 1004 by H M Land Registry. This title is administered by the Kingston-upon-Hull District Land Registry.
Crown Copyright. All rights reserved.

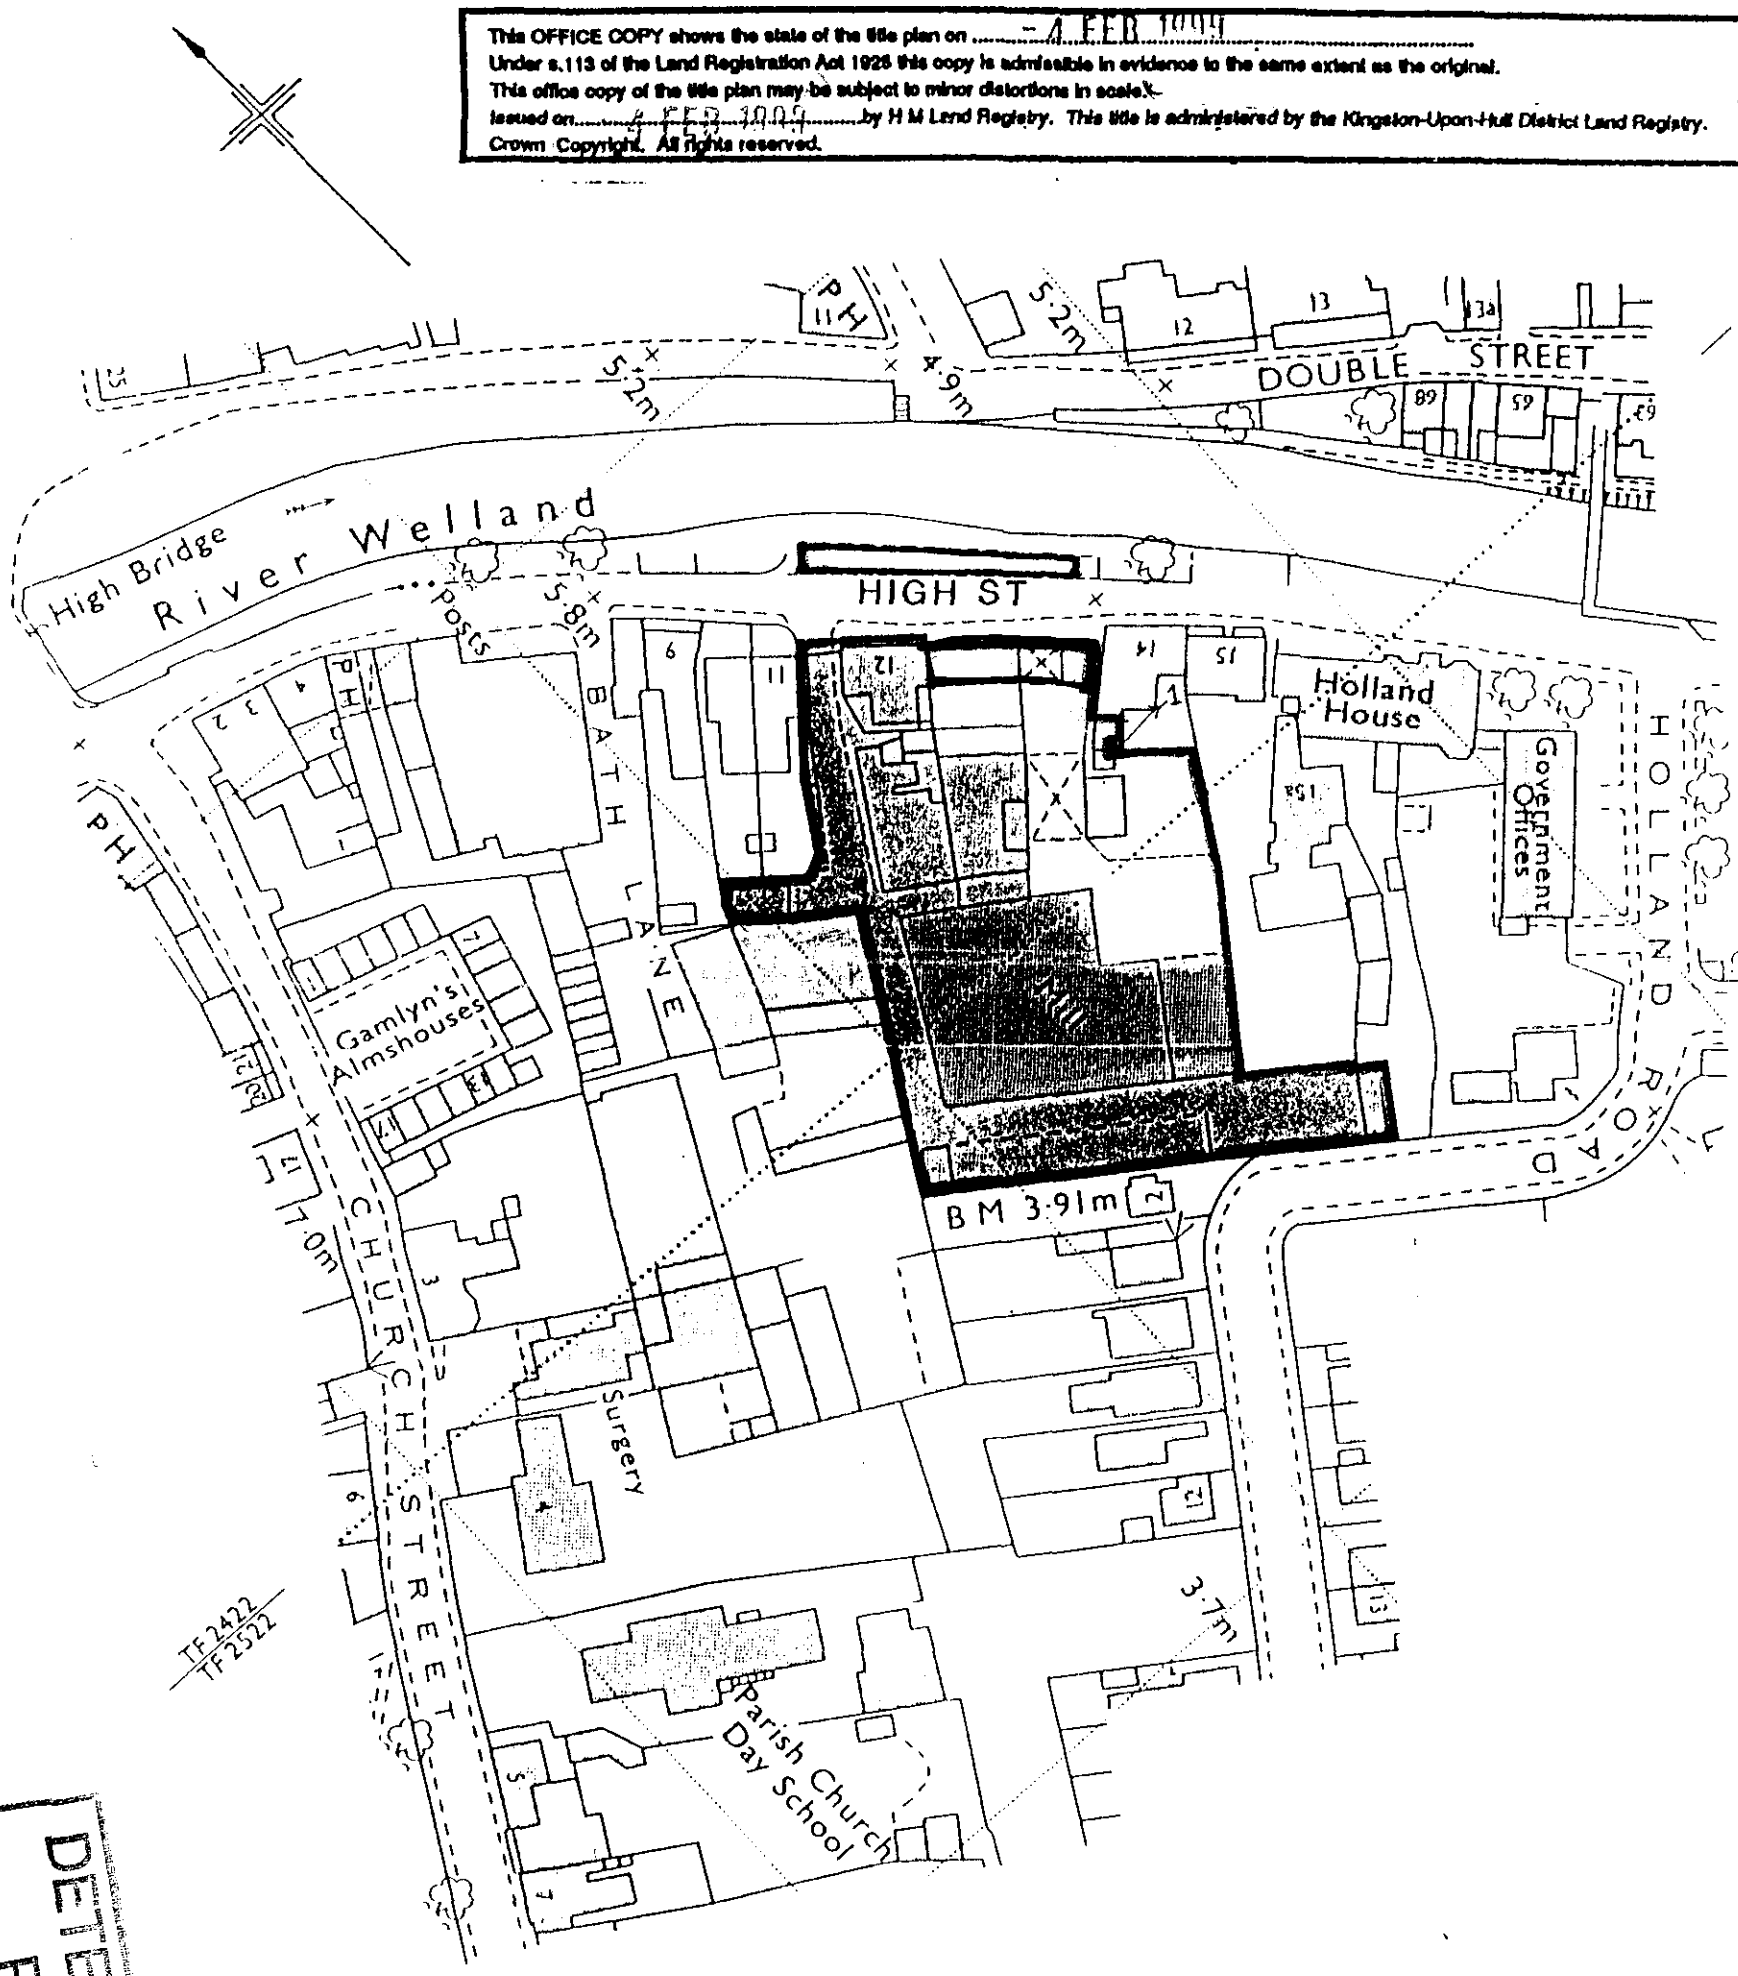

DETERMINED PLAN

18 APR 2000
Ref. 04870

FILED PLAN
H. M. LAND REGISTRY

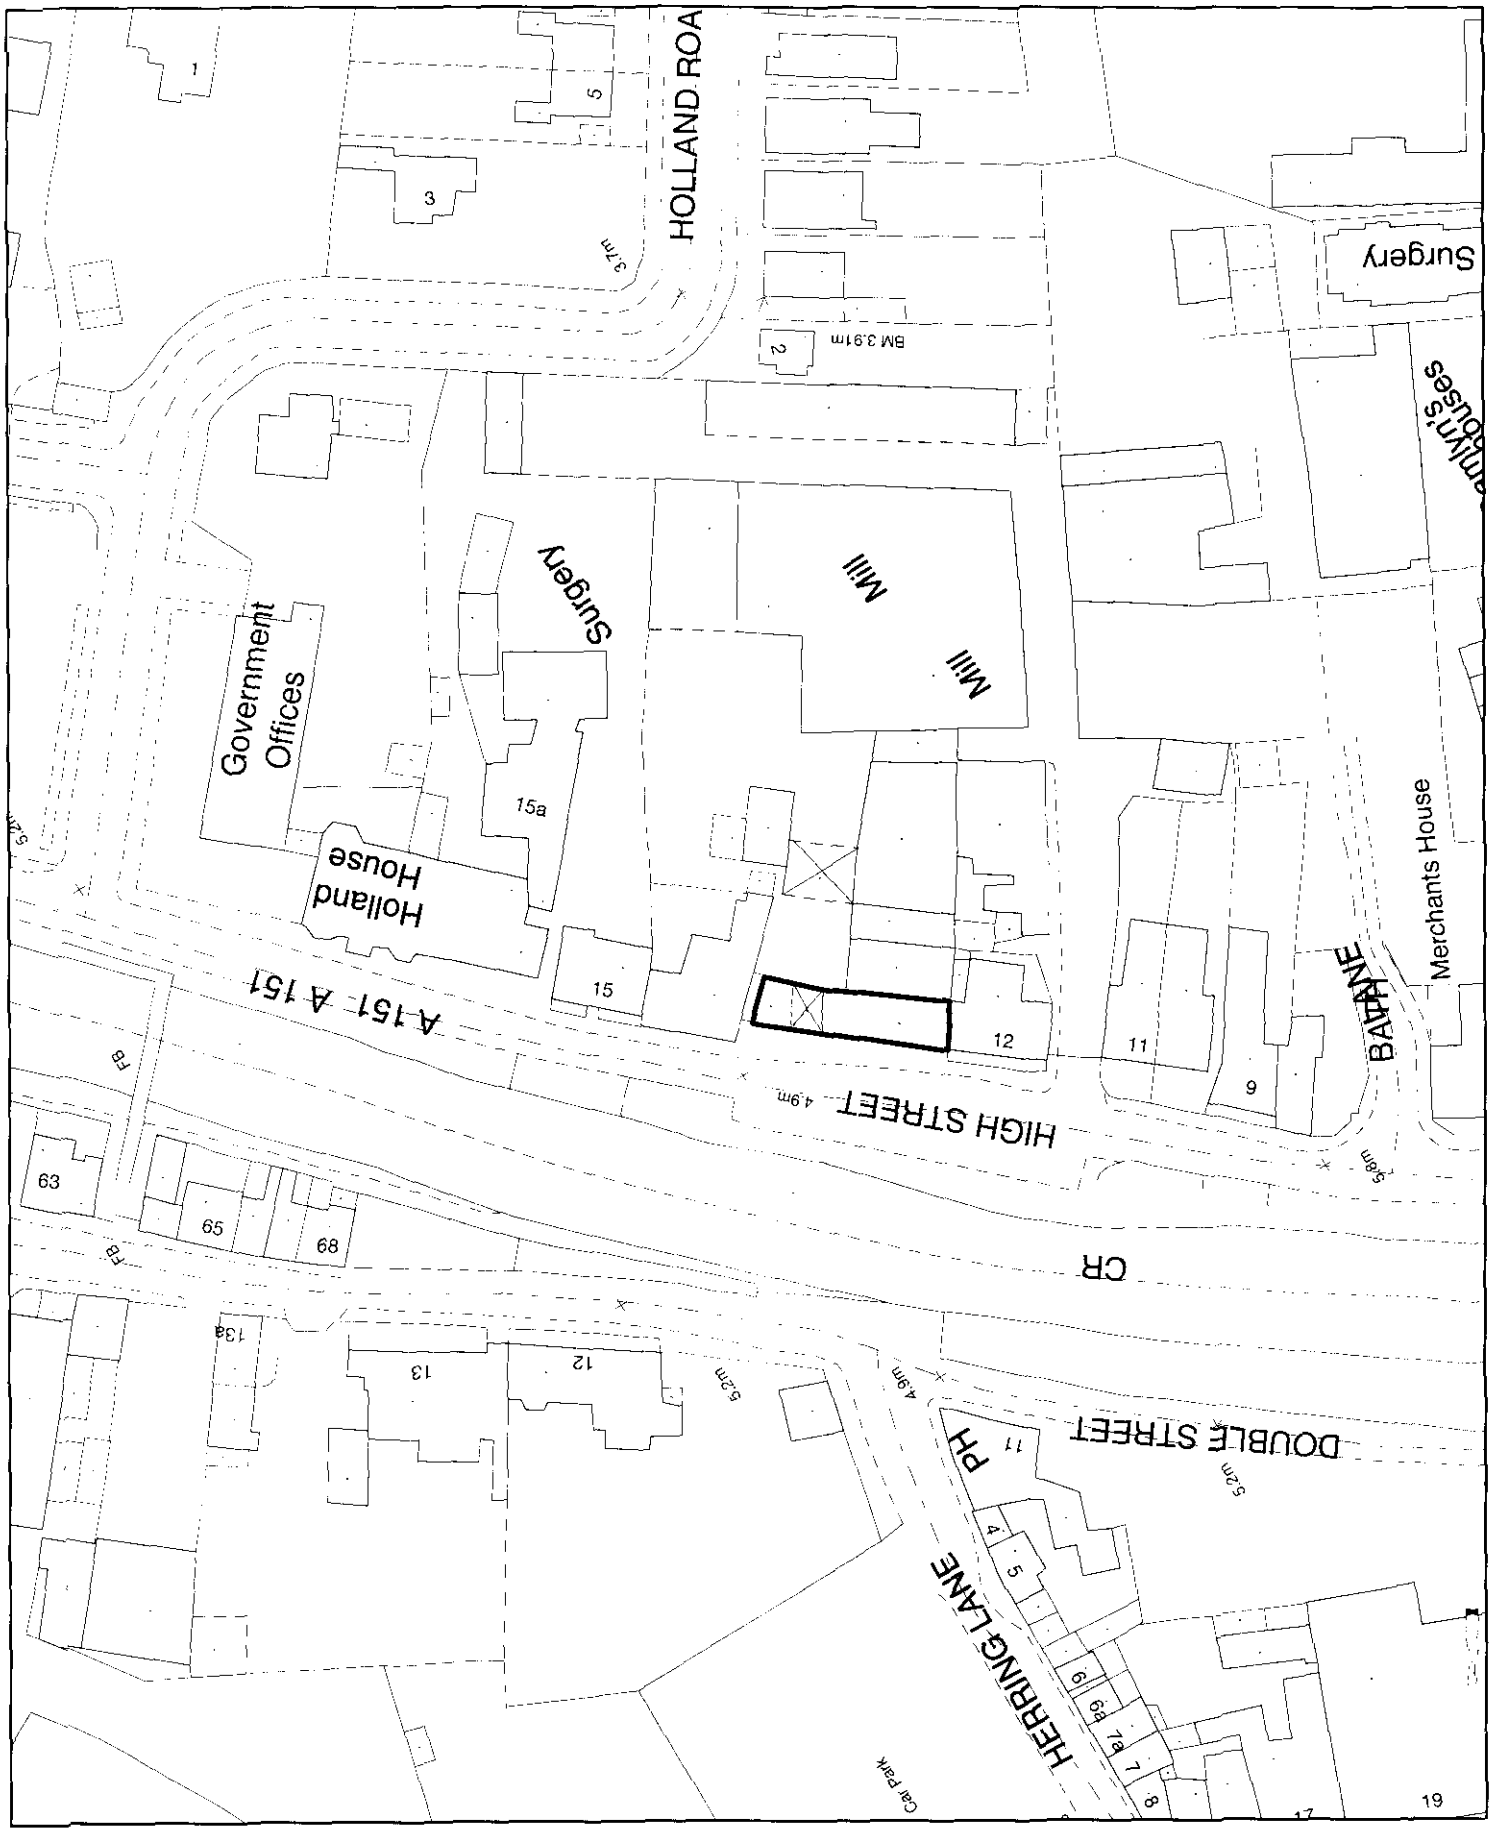

SOUTH HOLLAND DISTRICT COUNCIL

Planning Application Location Plan
Ward Member Notification

FILE COPY

H16/0487/00

Scale: 1:1000

Housing and Planning Services Department

Council Offices, Priory Road, Spalding, Lincolnshire PE11 2XE

PLEASE DO NOT COPY THIS PLAN
This map is reproduced from Ordnance Survey material with permission of Ordnance Survey on behalf of Her Majesty's Stationery Office (c) Crown copyright. Unauthorised reproduction infringes Crown copyright and may lead to prosecution or civil proceedings. South Holland District Council LA079413 2000