
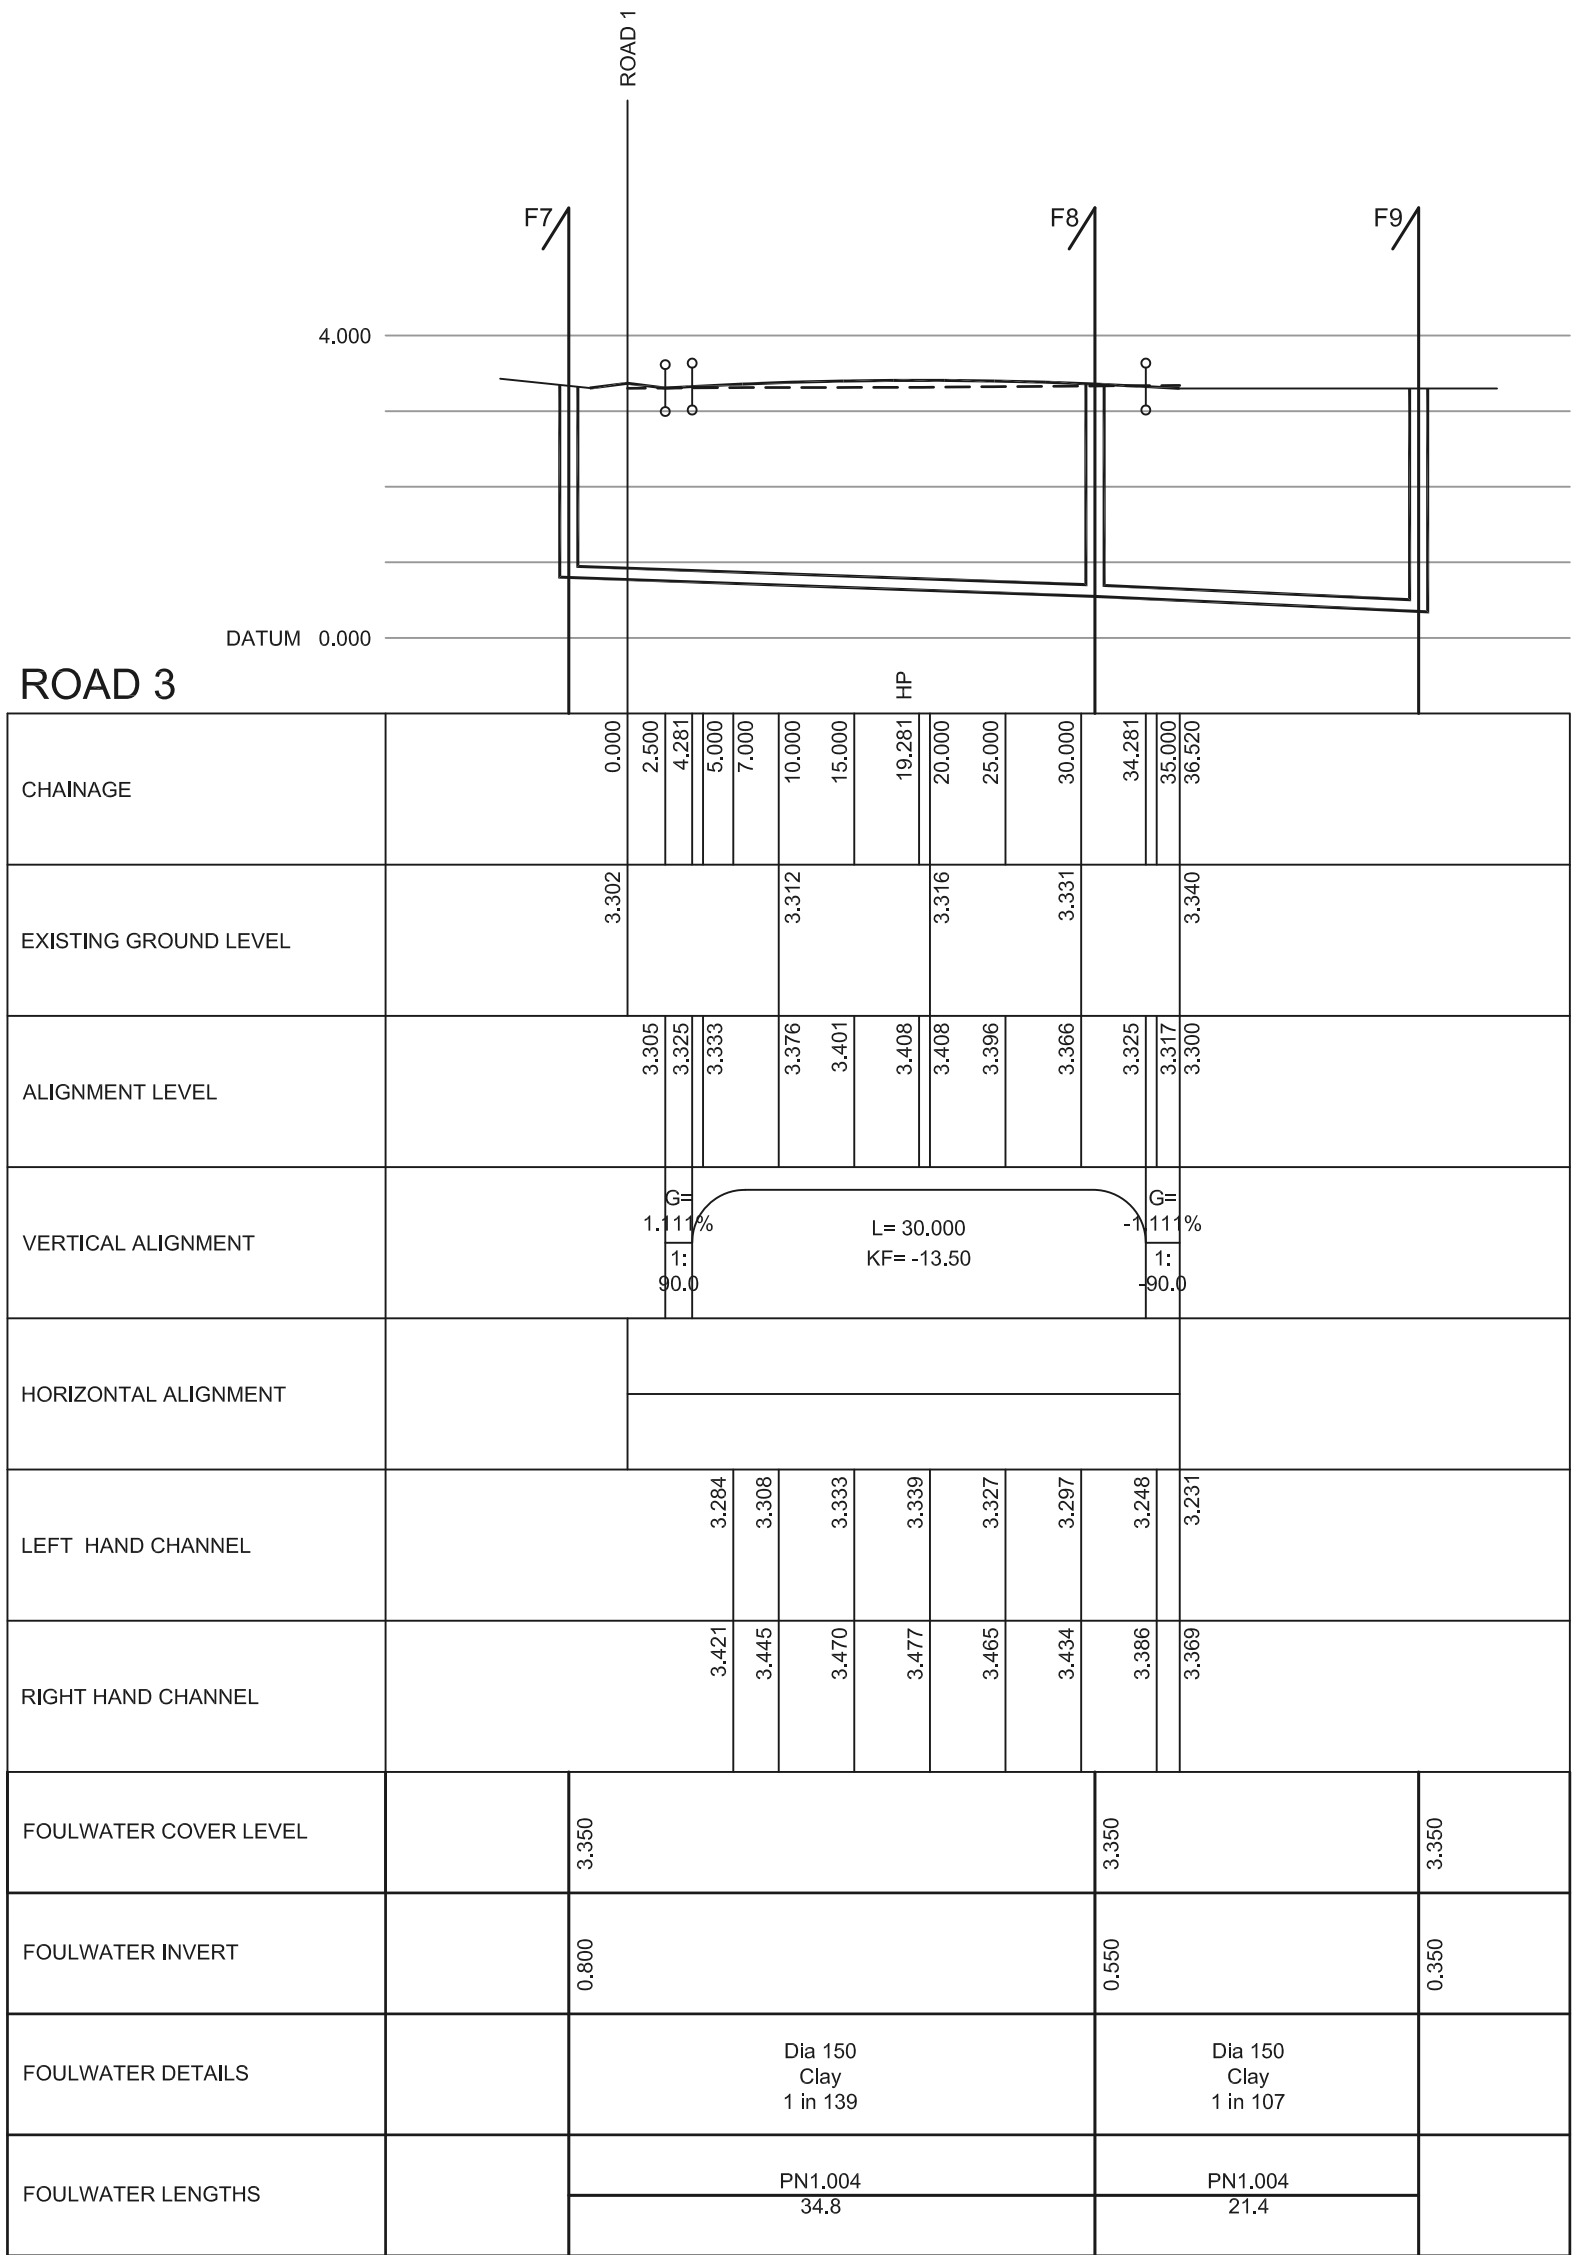
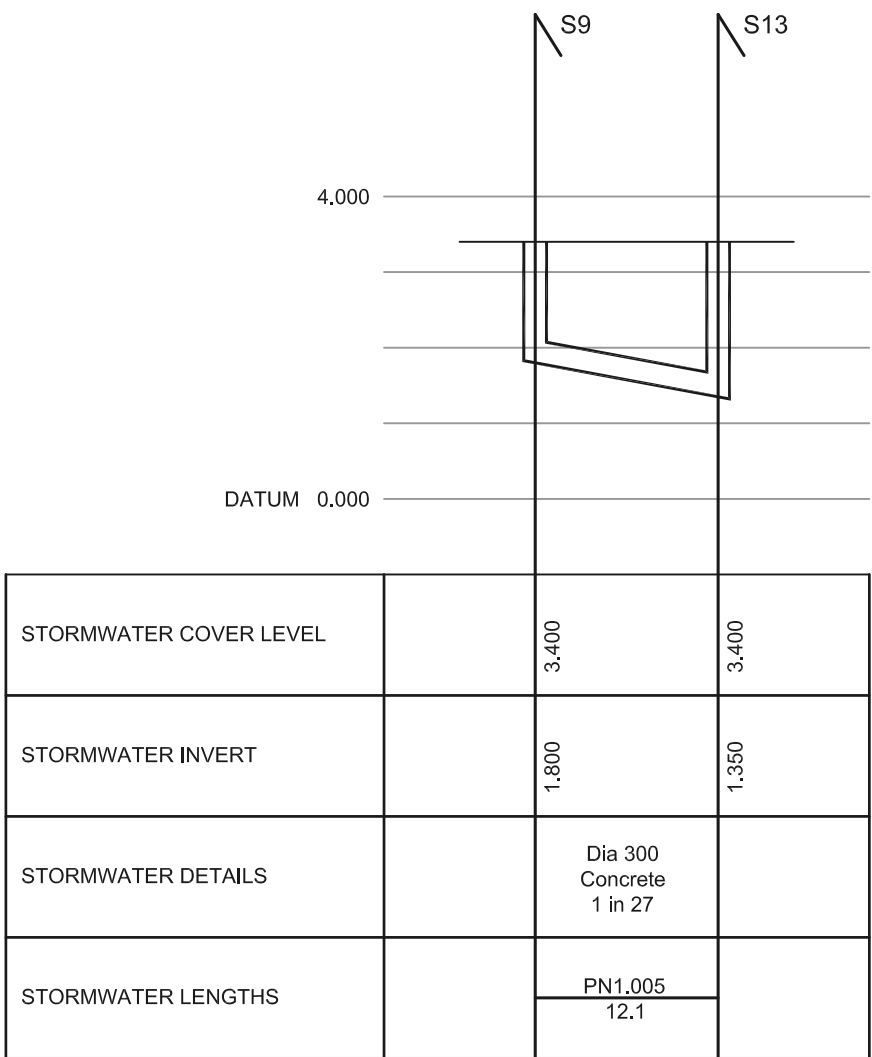
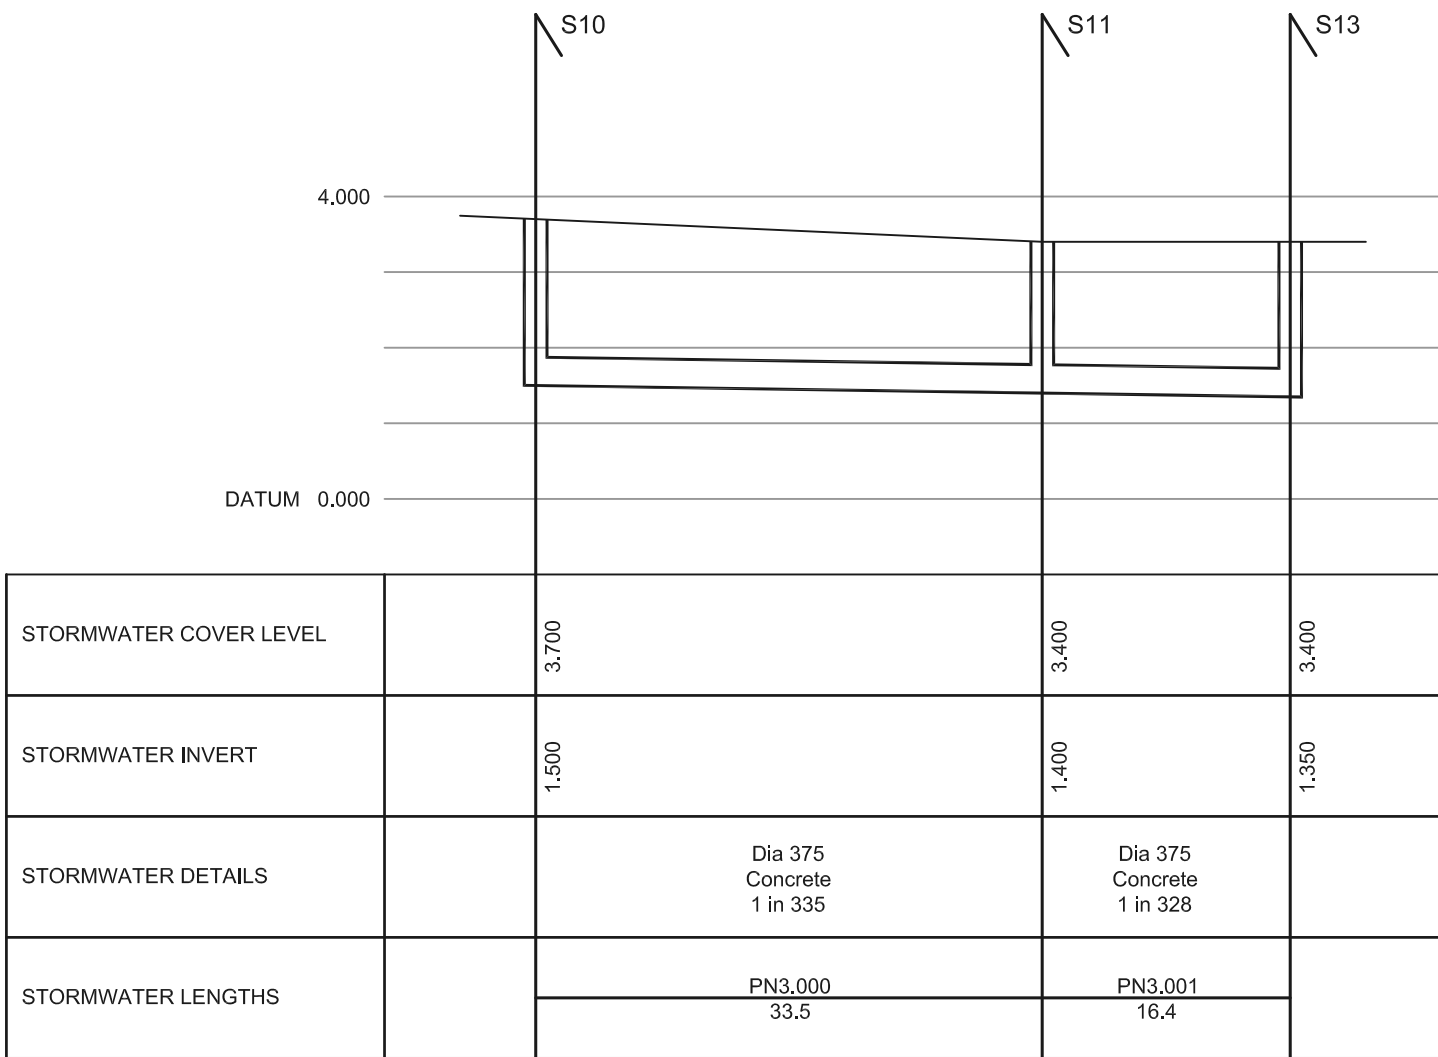


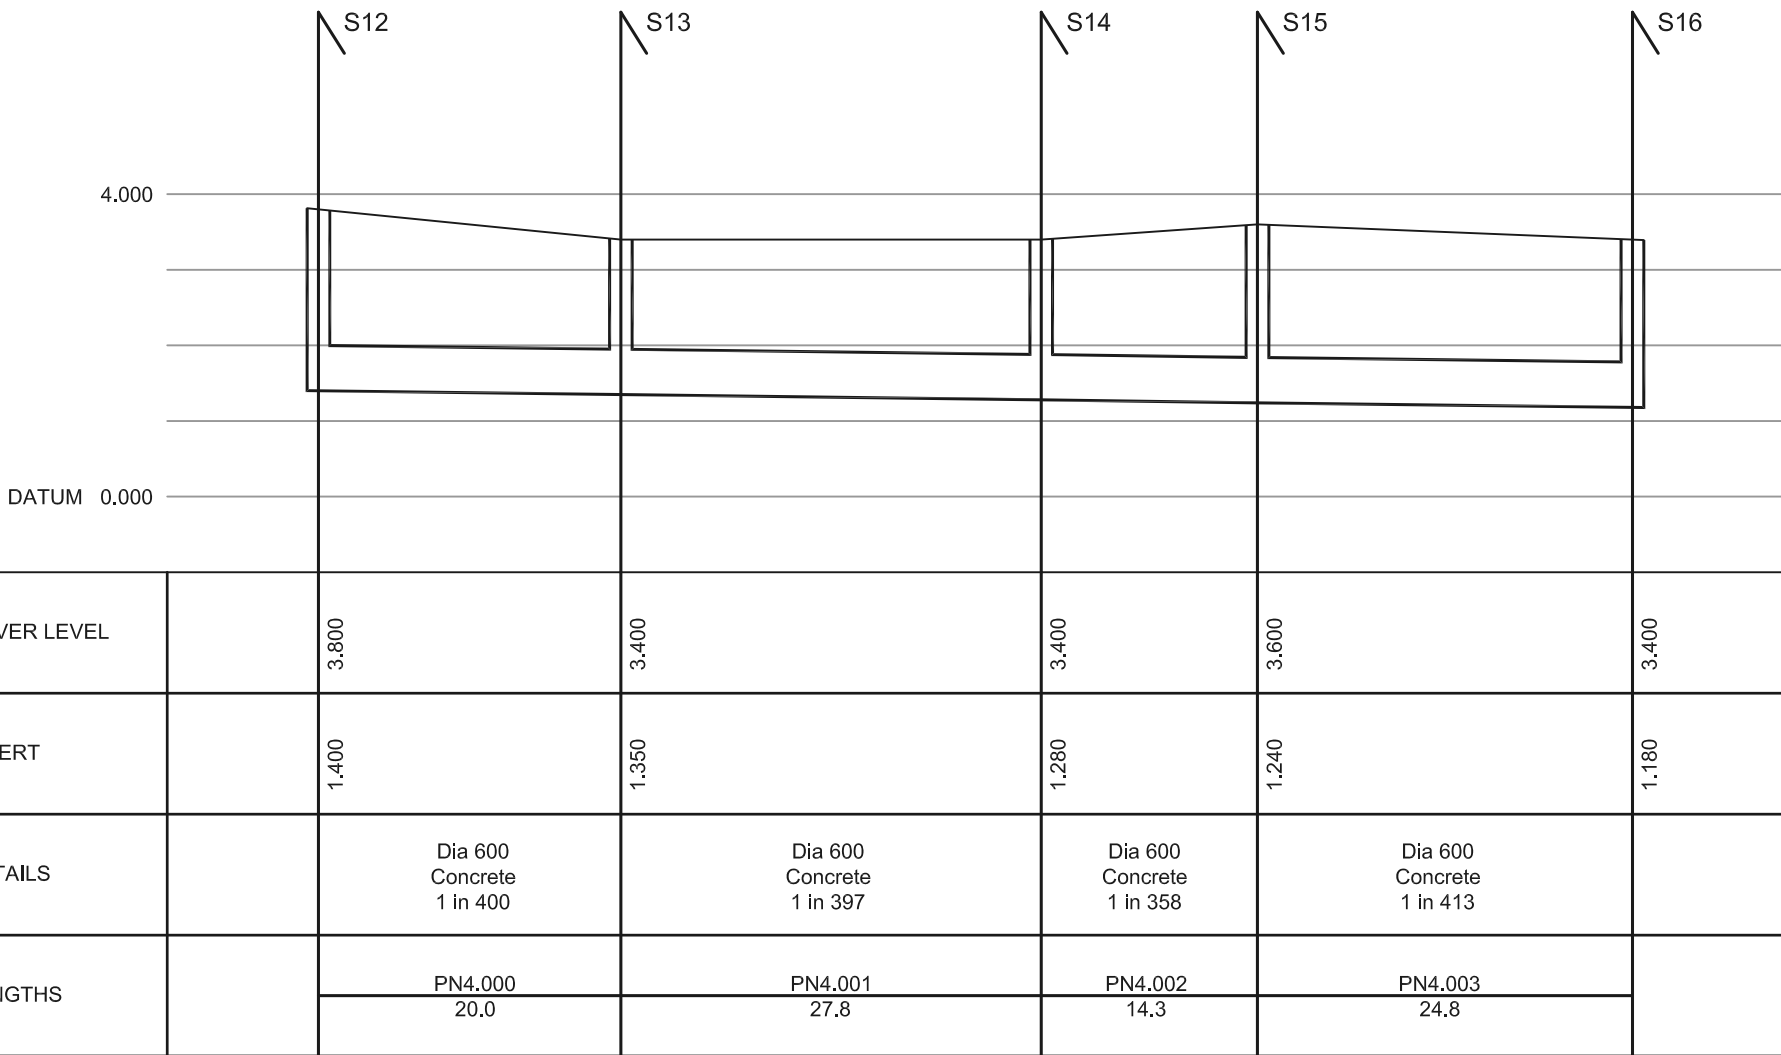

NOTES

CONTRACTORS MUST VERIFY ALL DIMENSIONS ON SITE BEFORE COMMENCING ANY WORK ON SHOP DRAWINGS

DO NOT SCALE FROM THIS DRAWING

RCD CONSULTANTS LTD COPYRIGHT

1. ALL DIMENSIONS IN MILLIMETERS UNLESS NOTED OTHERWISE.

2. THIS DRAWING TO BE READ IN CONJUNCTION WITH ALL OTHER ENGINEERING DRAWINGS AND CALCULATIONS ASSOCIATED WITH THIS PROJECT.

3. ALL ADOPTABLE DRAINAGE WORKS ARE TO BE CARRIED OUT TO THE REQUIREMENTS AND FULL SATISFACTION OF ANGLIAN WATER SERVICES LTD.

4. "THE SPECIFICATION IN ALL RESPECTS SHALL BE IN ACCORDANCE WITH THE CURRENT LINCOLNSHIRE DESIGN GUIDE FOR RESIDENTIAL AREAS" AND "DEVELOPMENT ROAD SPECIFICATION AND CONSTRUCTION" PUBLICATIONS IN FORCE IN THE COUNTY AT THE TIME OF CONSTRUCTION.

5. ALL SEWERS ARE TO BE CONSTRUCTED IN ACCORDANCE WITH WATER AUTHORITIES ASSOCIATION PUBLICATION 'SEWERS FOR ADOPTION 7TH EDITION'.

6. ALL BUILDING DRAINAGE TO BE INSTALLED AND TESTED IN COMPLIANCE WITH THE BUILDING REGULATIONS 2000 DRAINAGE AND WASTE DISPOSAL APPROVED DOCUMENT H 2002 EDITION.

7. ALL COMPONENTS AND MATERIALS ARE TO BE MANUFACTURED AND SUPPLIED IN ACCORDANCE WITH THE RELEVANT BRITISH STANDARDS, AND LAID AND BACKFILLED IN ACCORDANCE WITH MANUFACTURERS INSTRUCTIONS AND THE RELEVANT BRITISH STANDARDS.

8. THE CONTRACTOR SHALL, BEFORE COMMENCING THE WORKS, VERIFY ALL SITE AND SETTING OUT DIMENSIONS. THE CONTRACTOR SHALL BE RESPONSIBLE FOR THE TRUE AND PROPER SETTING OUT OF THE WORKS AND FOR THE CORRECTNESS OF THE POSITION, LEVELS, DIMENSIONS, AND ALIGNMENT OF ALL PARTS OF THE WORKS.

9. SMALL LIGHTWEIGHT ACCESS COVERS SHOULD BE SECURED (FOR EXAMPLE WITH SCREWS) TO DETER UNAUTHORISED ACCESS.

10. INSPECTION CHAMBERS AND MANHOLES IN BUILDINGS TO HAVE MECHANICALLY FIXED AIRTIGHT COVERS UNLESS THE DRAIN ITSELF HAS WATERTIGHT ACCESS COVERS.

11. ALL ABOVE GROUND DRAINAGE TO INCORPORATE RODDING ACCESS FACILITIES.

12. INSITU CONCRETE FOR USE IN GENERAL DRAINAGE WORKS, GRADE TO BS: 5328.

13. ALL GULLIES TO BE TRAPPED.

14. FOR INTERNAL DRAINAGE POSITIONS REFER TO ARCHITECT'S CURRENT WORKING DRAWINGS.

15. FOR LANDSCAPING SURFACE MATERIAL FINISHES REFER TO ARCHITECT'S CURRENT WORKING DRAWINGS.

16. ALL PIPES TO BE 100mm DIAMETER UNLESS NOTED OTHERWISE.

17. ALL ROAD MARKINGS TO BE IN ACCORDANCE WITH THE TRAFFIC SIGNS REGULATIONS AND GENERAL DIRECTIONS 2002.

18. THE LOCATION AND DEPTH OF THE EXISTING CULVERT/WATERCOURSE CROSSING THE SITE HAS BEEN ESTIMATED. PRIOR TO ANY CONSTRUCTION COMMENCING THE LOCATION AND INVERT OF THE SURFACE WATER SEWER AT MANHOLES S054, S055, S150 AND S13 IS TO BE CONFIRMED TO THE RCD ENGINEER SO THAT AMENDMENTS CAN BE MADE TO THE DRAINAGE DESIGN.

19. THE LOCATION AND DEPTH OF THE EXISTING SURFACE WATER SEWER CROSSING THE SITE HAS BEEN ESTIMATED. PRIOR TO ANY CONSTRUCTION COMMENCING THE LOCATION AND INVERT OF THE SURFACE WATER SEWER AT MANHOLES S054, S055, S150 AND S13 ARE TO BE CONFIRMED TO THE RCD ENGINEER SO THAT AMENDMENTS CAN BE MADE TO THE DRAINAGE DESIGN.

20. THE LOCATION AND DEPTH OF THE EXISTING FOUL WATER MANHOLE 6001 HAS BEEN ESTIMATED. PRIOR TO ANY CONSTRUCTION COMMENCING THE CONTRACTOR IS TO CONFIRM TO THE RCD ENGINEER THE LOCATION AND INVERT LEVEL OF THIS MANHOLE SO THAT AMENDMENTS TO THE DRAINAGE DESIGN CAN BE MADE.

A	FOR APPROVAL	21.03.15	RAC
REV	AMENDMENT	DATE	CHKD

DRAWING STATUS

FOR APPROVAL

RCD

RCD CONSULTANTS LTD
23 HASTINGS ROAD ROAD, MAIDSTONE, KENT, ME15 7SH
MOBILE: 07702 052 137
EMAIL: ray@rcd-uk.com

CLIENT
RELIANT BUILDING CONTRACTORS LTD

PROJECT
PROPOSED RESIDENTIAL DEVELOPMENT
KINGS ROAD
SPALDING

DRAWING TITLE
LONGITUDINAL SECTIONS
SHEET 2 OF 2

CIVILS

SCALE
H:1:500
V:1:100

DRAWN BY
RAC

CHECKED
MGC

DATE
MAR 2015

DRAWING NUMBER
1151-1004-CIV-21

REVISION
A