
95 PILGRIMS WAY
SELF-CONTAINED UNIT

© Design Copyright Reserved. This drawing and design is the property of Neil Dowlman Architecture Ltd. Written consent must be obtained from Neil Dowlman Architecture Ltd before copying or reproducing this drawing. Do not scale this drawing, use figured dimensions only. Contractors are responsible for taking and checking site and building dimensions before proceeding. Any discrepancy must be reported to Neil Dowlman Architecture Ltd immediately.

REVISION:	DESCRIPTION:	MADE BY:	DATE:
A	Bedroom 6 Plan Added	AT	11 /05/ 22

UK Planning Maps
01856 898 022
www.UKPlanningMaps.com

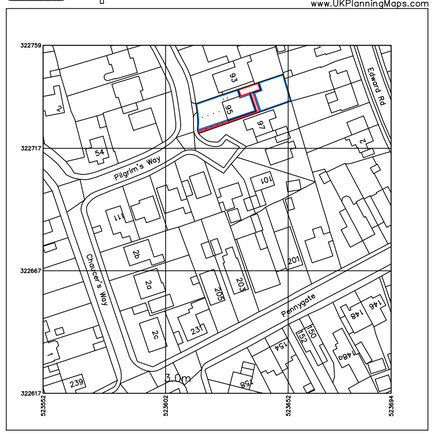

Produced on 02 February 2022 from the Ordnance Survey National Geographic Database and incorporating surveyed revision available at this date. This map shows the area bounded by 523552 322617,523694 322617,523694 322759,523552 322759,523552 322617
Reproduction in whole or part is prohibited without the prior permission of Ordnance Survey.
Crown copyright 2022. Supplied by copia ltd trading as UKPlanningMaps.com a licensed Ordnance Survey partner (100054135).
Data licence expires 02 February 2023. Unique plan reference: v2u/7148802/1010532


Application site boundary

Other land within applicants ownership

SITE LOCATION PLAN
SCALE 1:1250

0 10 20 30 40 50 60 70 80 90 100m


Scale bar 1:1250

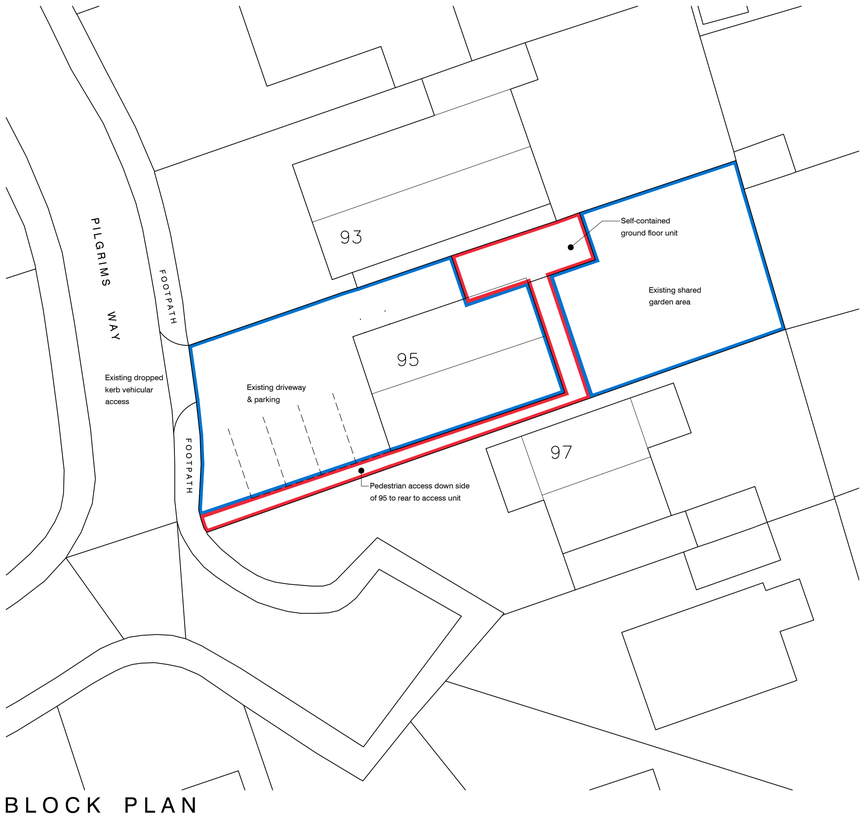

BLOCK PLAN
SCALE 1:200

0 2 4 6 8 10 12 14 16 18 20m

Scale bar 1:200

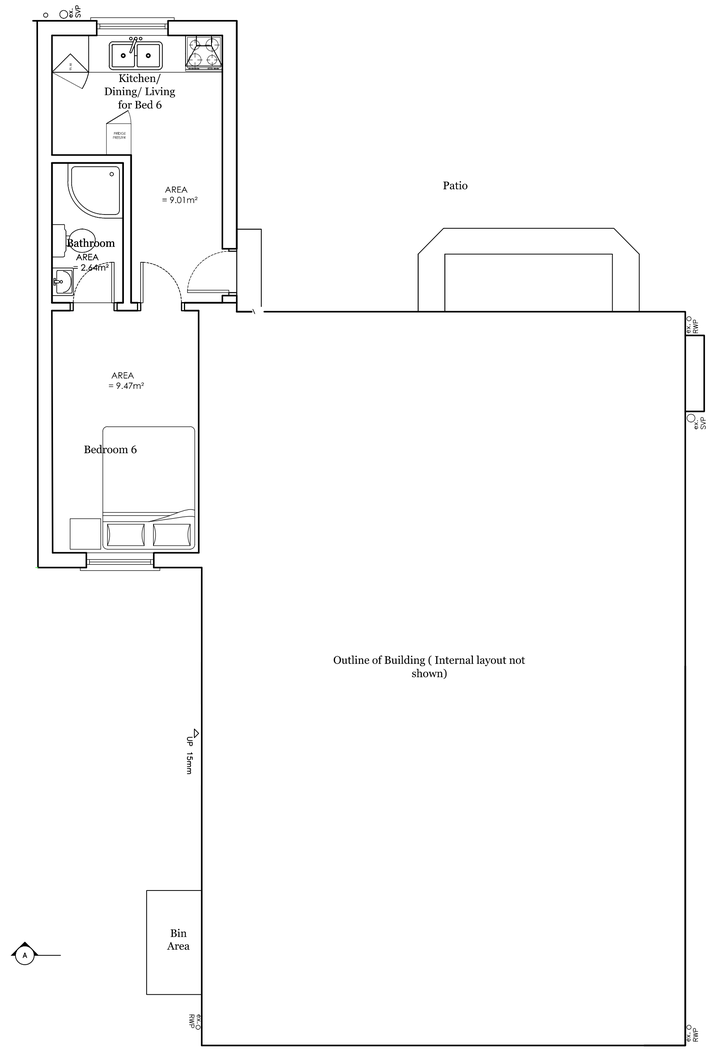

BEDROOM 6 PLAN
SCALE 1:50

1:50 0 0.5 1 1.5 2.5 m

CLIENT:	AT Property Solutions
PROJECT:	Proposed Retrospective Application for Change of Use of Existing Dwelling to form HMO at:- 95 Pilgrims Way, Spalding, Lincs PE11 1LU
TITLE:	Self-Contained Unit - Block Plan & Site Location Plan
SCALE:	1:200 / 1:1250 (A1)
REVISION LETTER:	A
DRAWN:	GAS
DRAWING NO:	B/3665-3001
CHECKED:	
ORIGINAL SIZE:	A1
DATE:	APR 22

Architectural Consultants

BOSTON 12-14 Main Ridge West, Boston PE21 6QQ t: (01205) 357 272 e: boston@neildowlman-architecture.co.uk
STAMFORD 14 Barn Hill, Stamford PE9 2AE t: (01780) 758 522 e: stamford@neildowlman-architecture.co.uk
ALFORD* 4-5 Church Street, Alford LN13 9EF t: (01507) 463 863 e: alford@neildowlman-architecture.co.uk
HORNCASTLE* 28 St Lawrence Street, Horncastle LN9 5DN t: (01507) 522 899 e: horncastle@neildowlman-architecture.co.uk
LOUTH* 62 Northgate, Louth LN11 0LY t: (01507) 601 155 e: louth@neildowlman-architecture.co.uk
SKEGNESS *(Satellite Office)* t: (01754) 880 080 e: skegness@neildowlman-architecture.co.uk
**By appointment only*

www.neildowlman-architecture.co.uk

DOWLMAN
Neil Dowlman Architecture

Planning | Design | Project Management