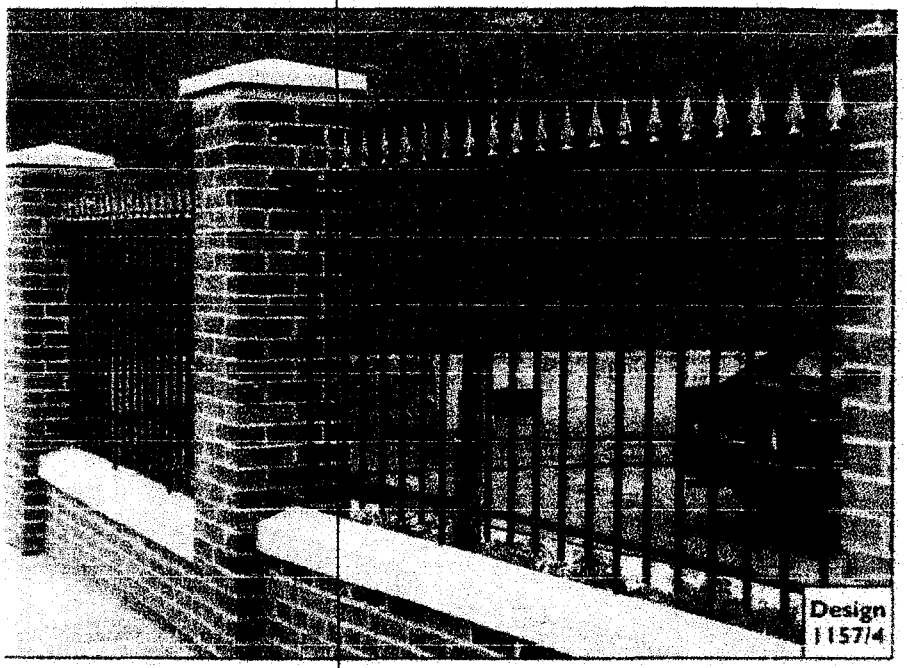

PROPOSED RAILING DESIGN
1530 mm OVERALL HEIGHT
INC. DWARF WALL.

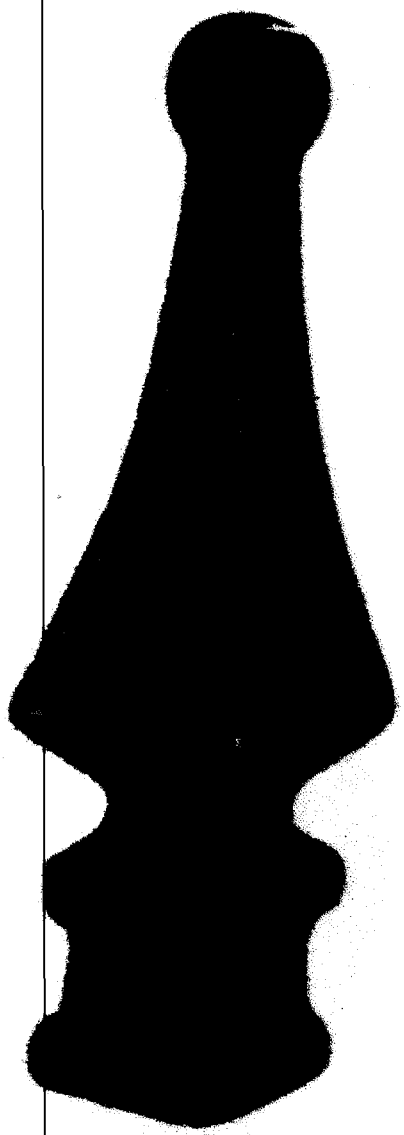

DC
Plann velopment
25 R 2002
Ref CU81/02

PROPOSED RAILHEADS.

DRAWN BY P P TENNESSY
16TH APRIL 2002.

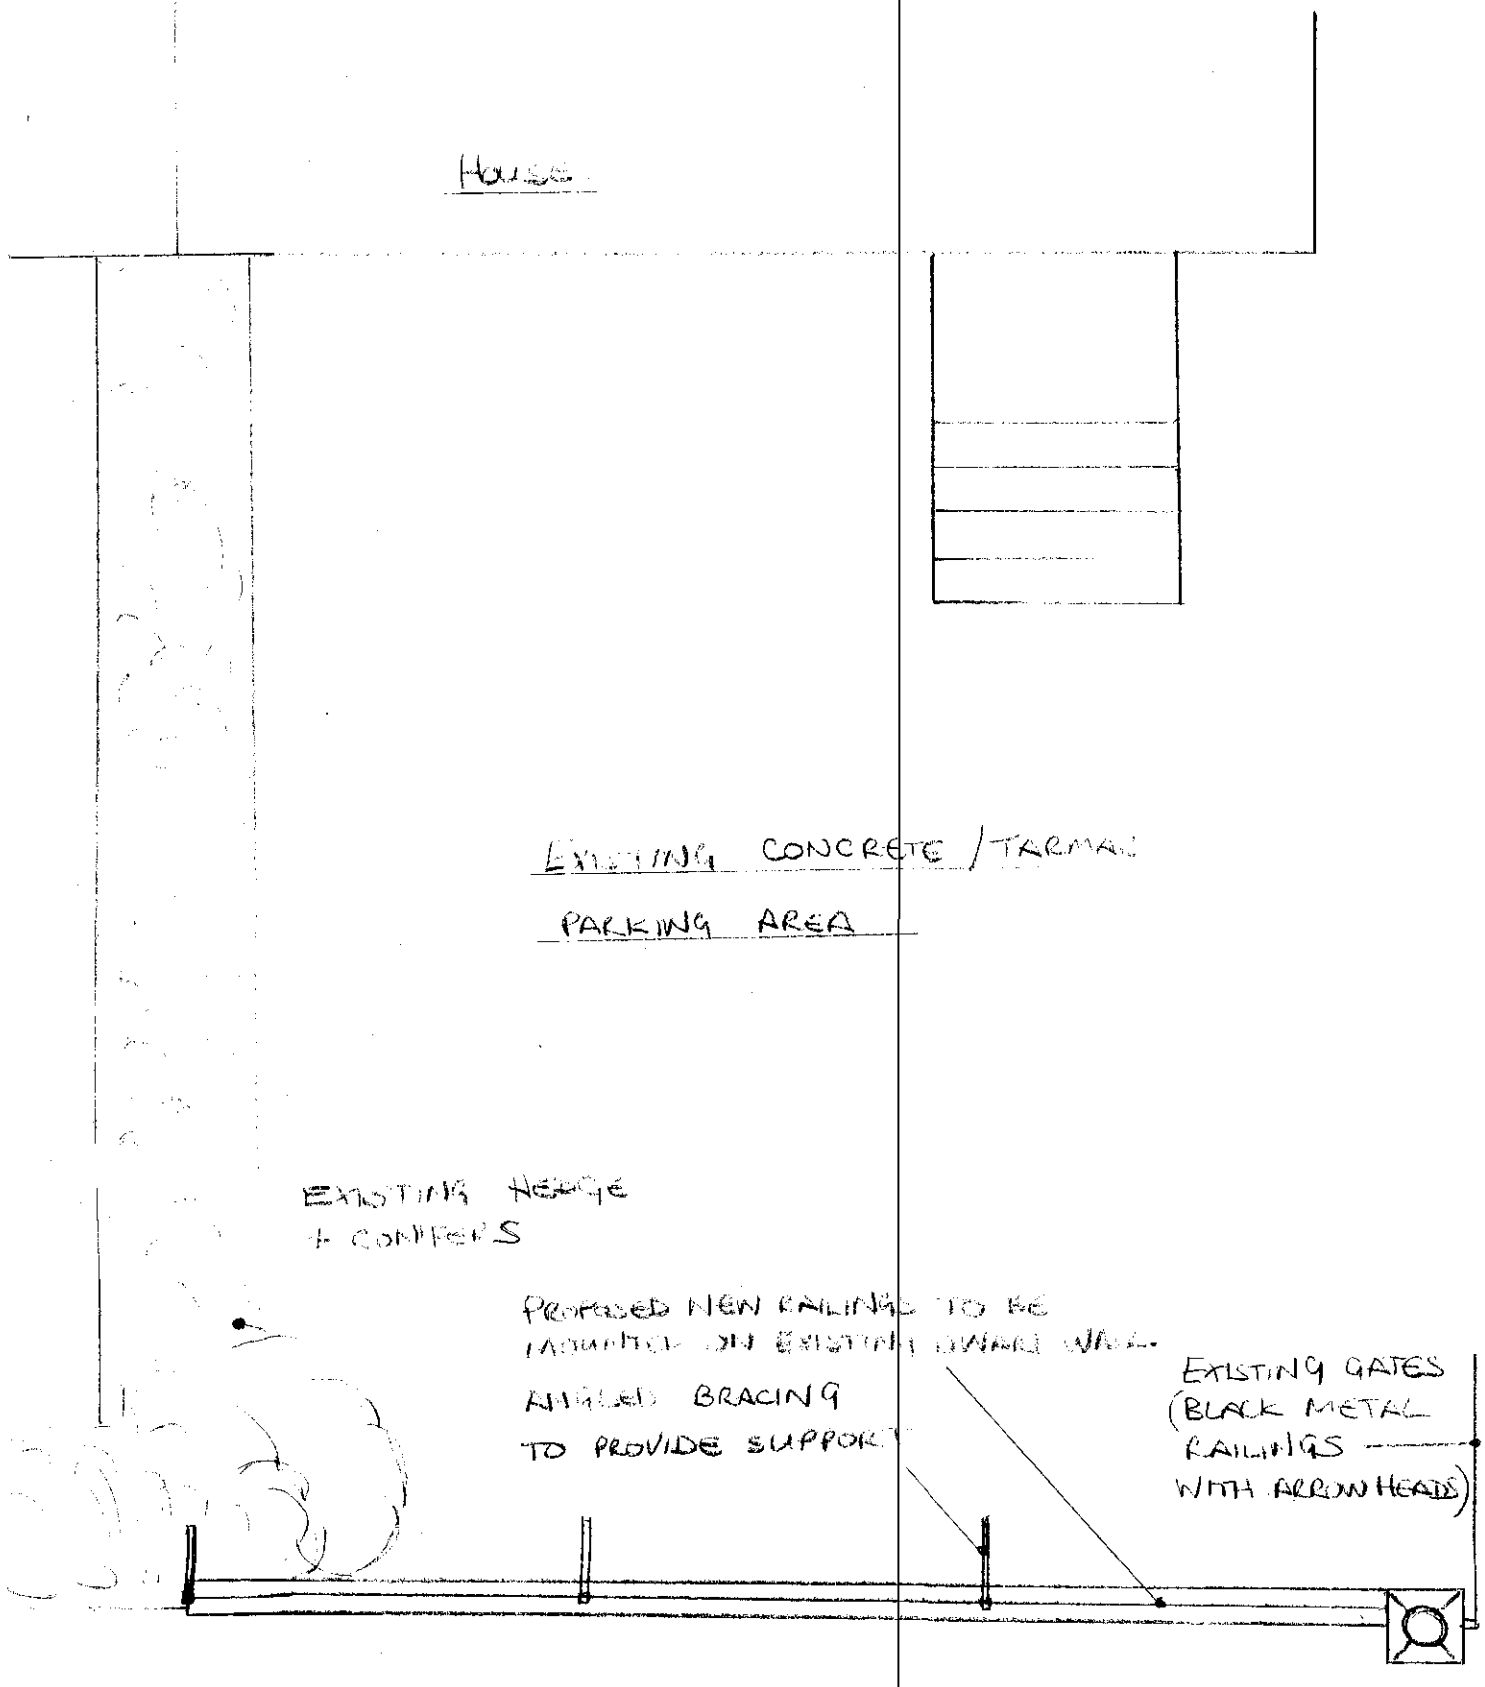



PROPOSED NEW RAILINGS

1530mm HIGH (INCL ARROW HEADS + DWARF WALL)
7,800 mm LONG (APPROX)

ARROW HEADS 126 mm HIGH (BLACK).
(SEE SEPARATE DETAIL IN DETAILED PHOTOS).

OUTER FRAMEWORK OF RAILING PANELS 40mm x 10mm FLAT BAR.
VERTICAL INFILL BARS 16mm ROUND BAR AT APPROX 116mm CNRS
SECTION POSTS = 50mm x 50mm SQUARE HOLLOW TUBE.
ALL STEELWORK POWDER COATED IN BLACK.

Planning & Development
25 APR 2002
Ref 0489/02

70 PINCHBECK ROAD, SPALDING
LINCOLNSHIRE PE11 1QF

LAYOUT OF PROPOSED RAILINGS
SCALE 1:50