


SEVERN ROAD

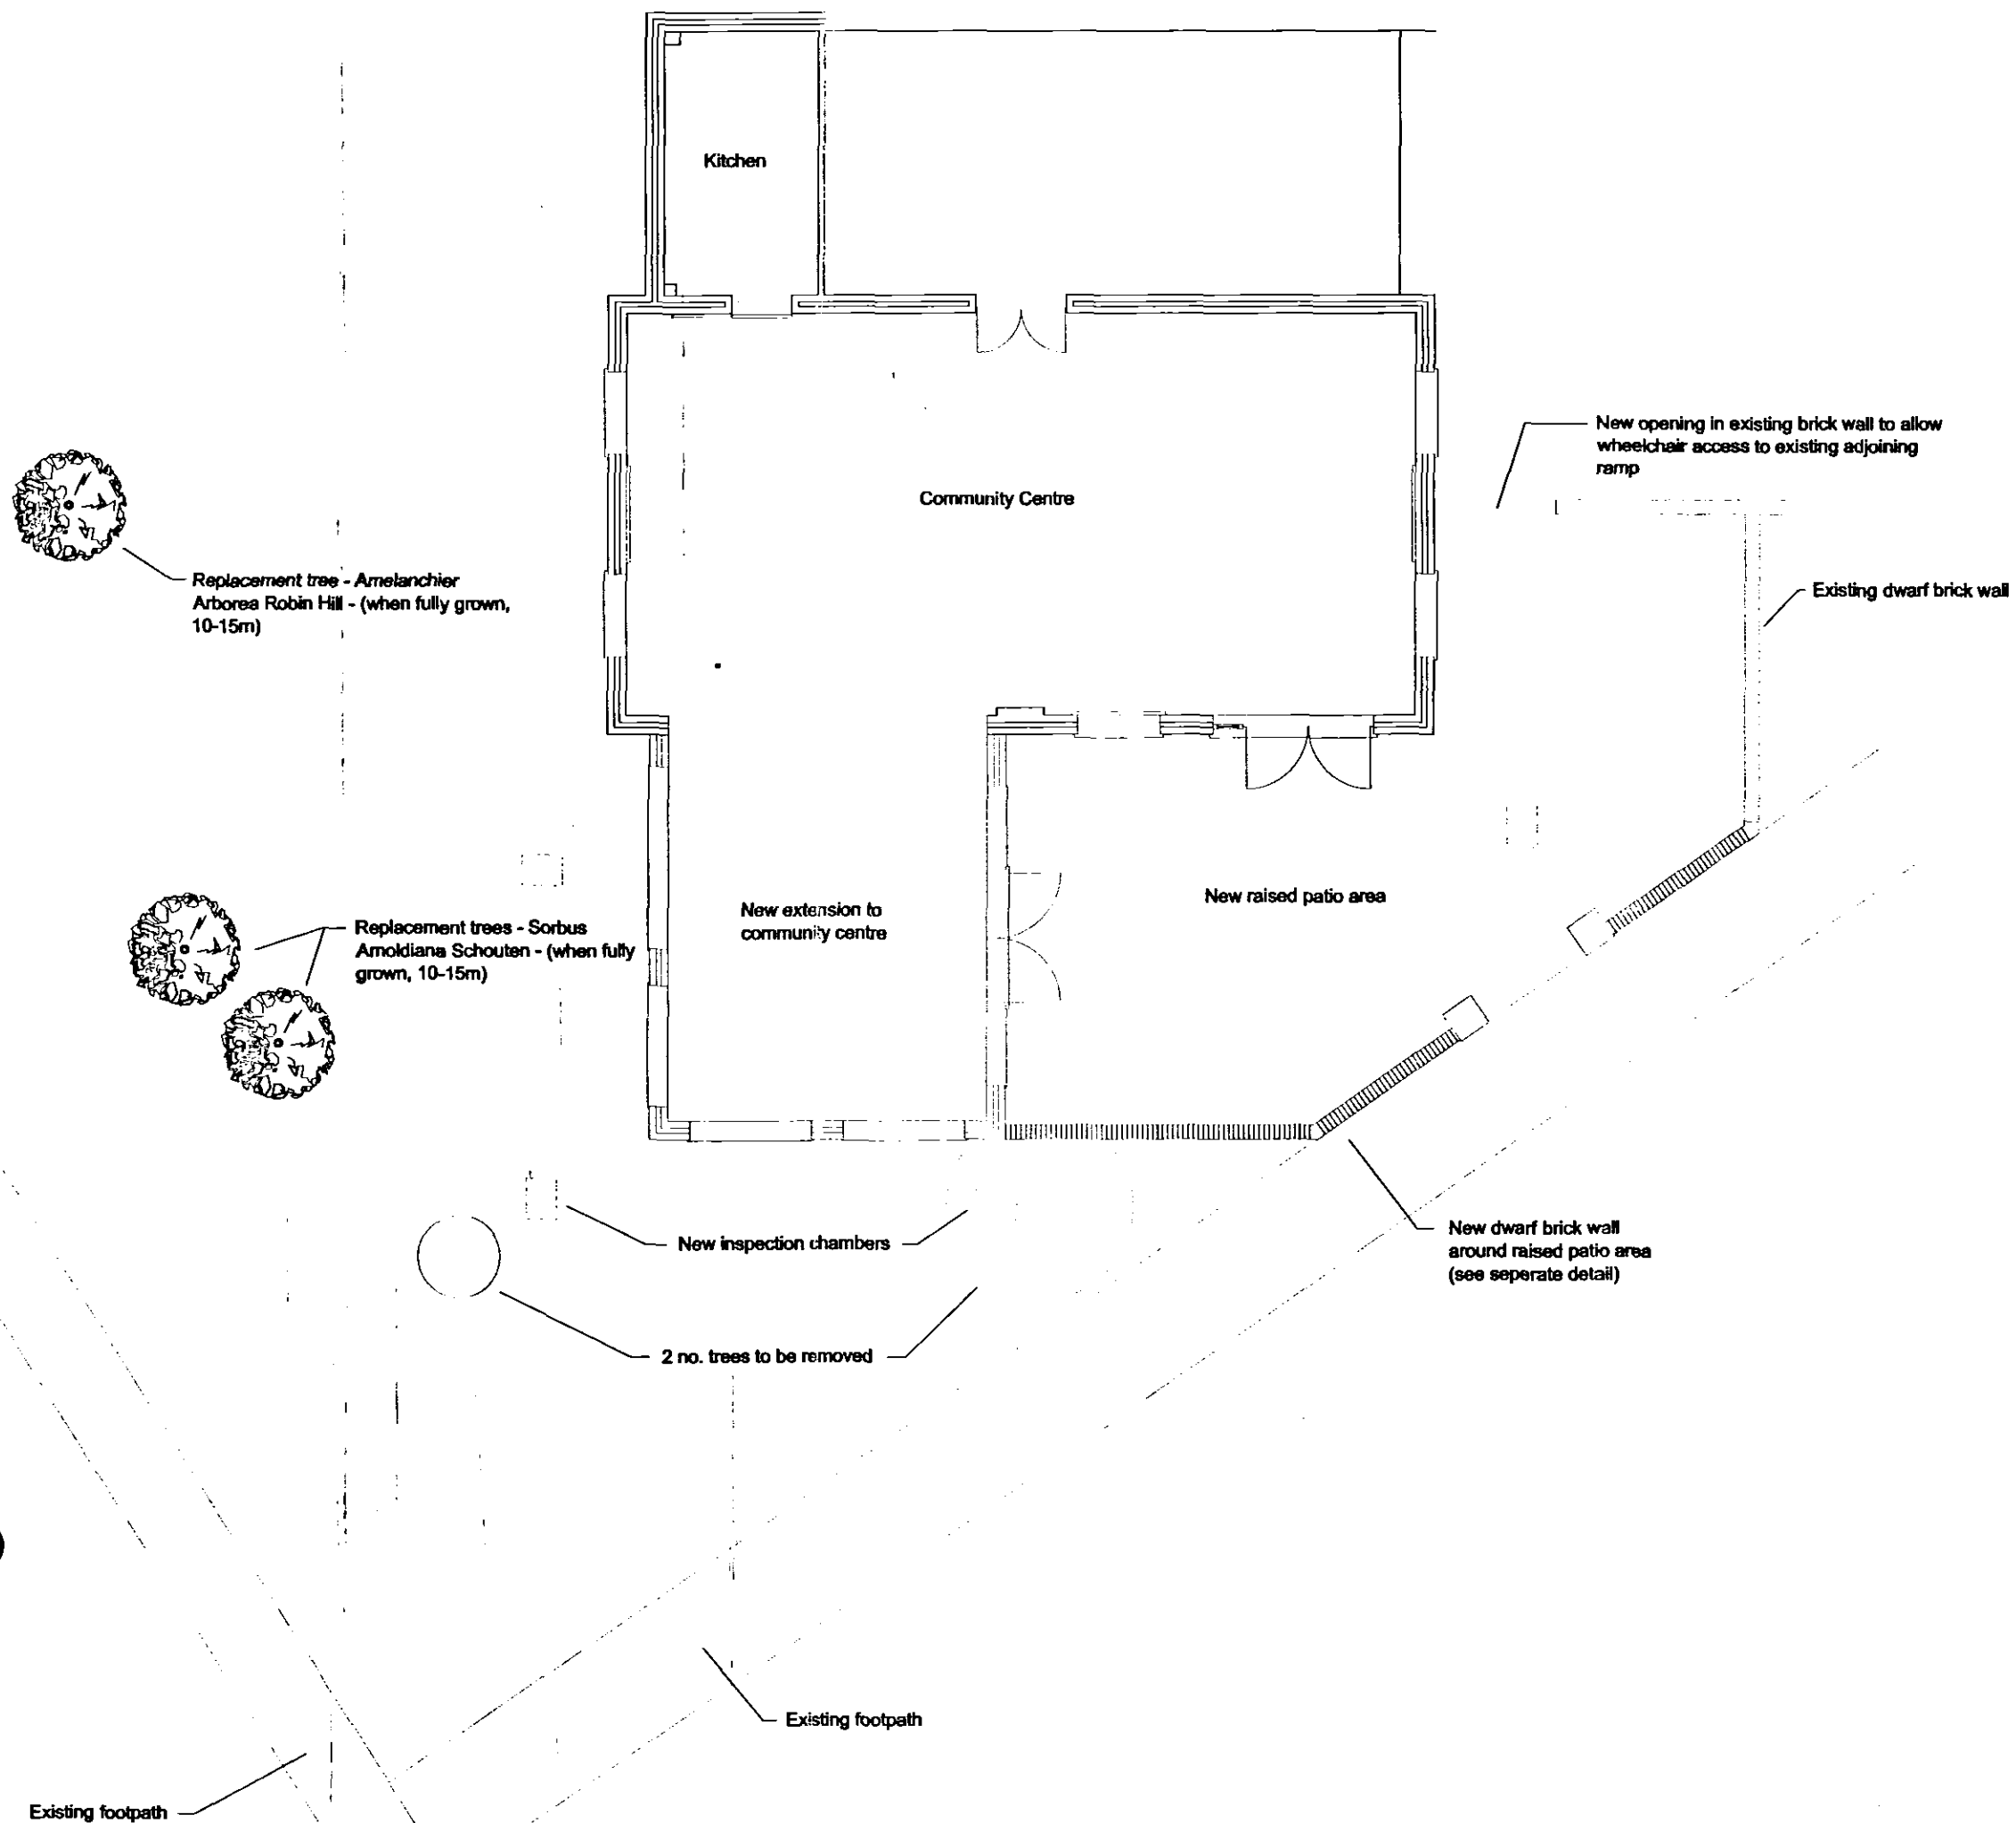

SHDC
Planning & Development
13 APR 2007
Ref: 0490/07

DETERMINED
PLAN

Proposed Layout

PROPERTY SERVICES Council Offices, Priory Road Spalding, Lincolnshire. PE11 2XE Telephone (01775) 761161 Fax (01775) 761048	
SOUTH HOLLAND DISTRICT COUNCIL	
PROJECT Proposed single storey extension to the community centre at Nene Court, Spalding	
DATE 11 April 2007	SCALE 1:100
DRAWN R. Scorthorne	DRAWING No. NC-SL002