




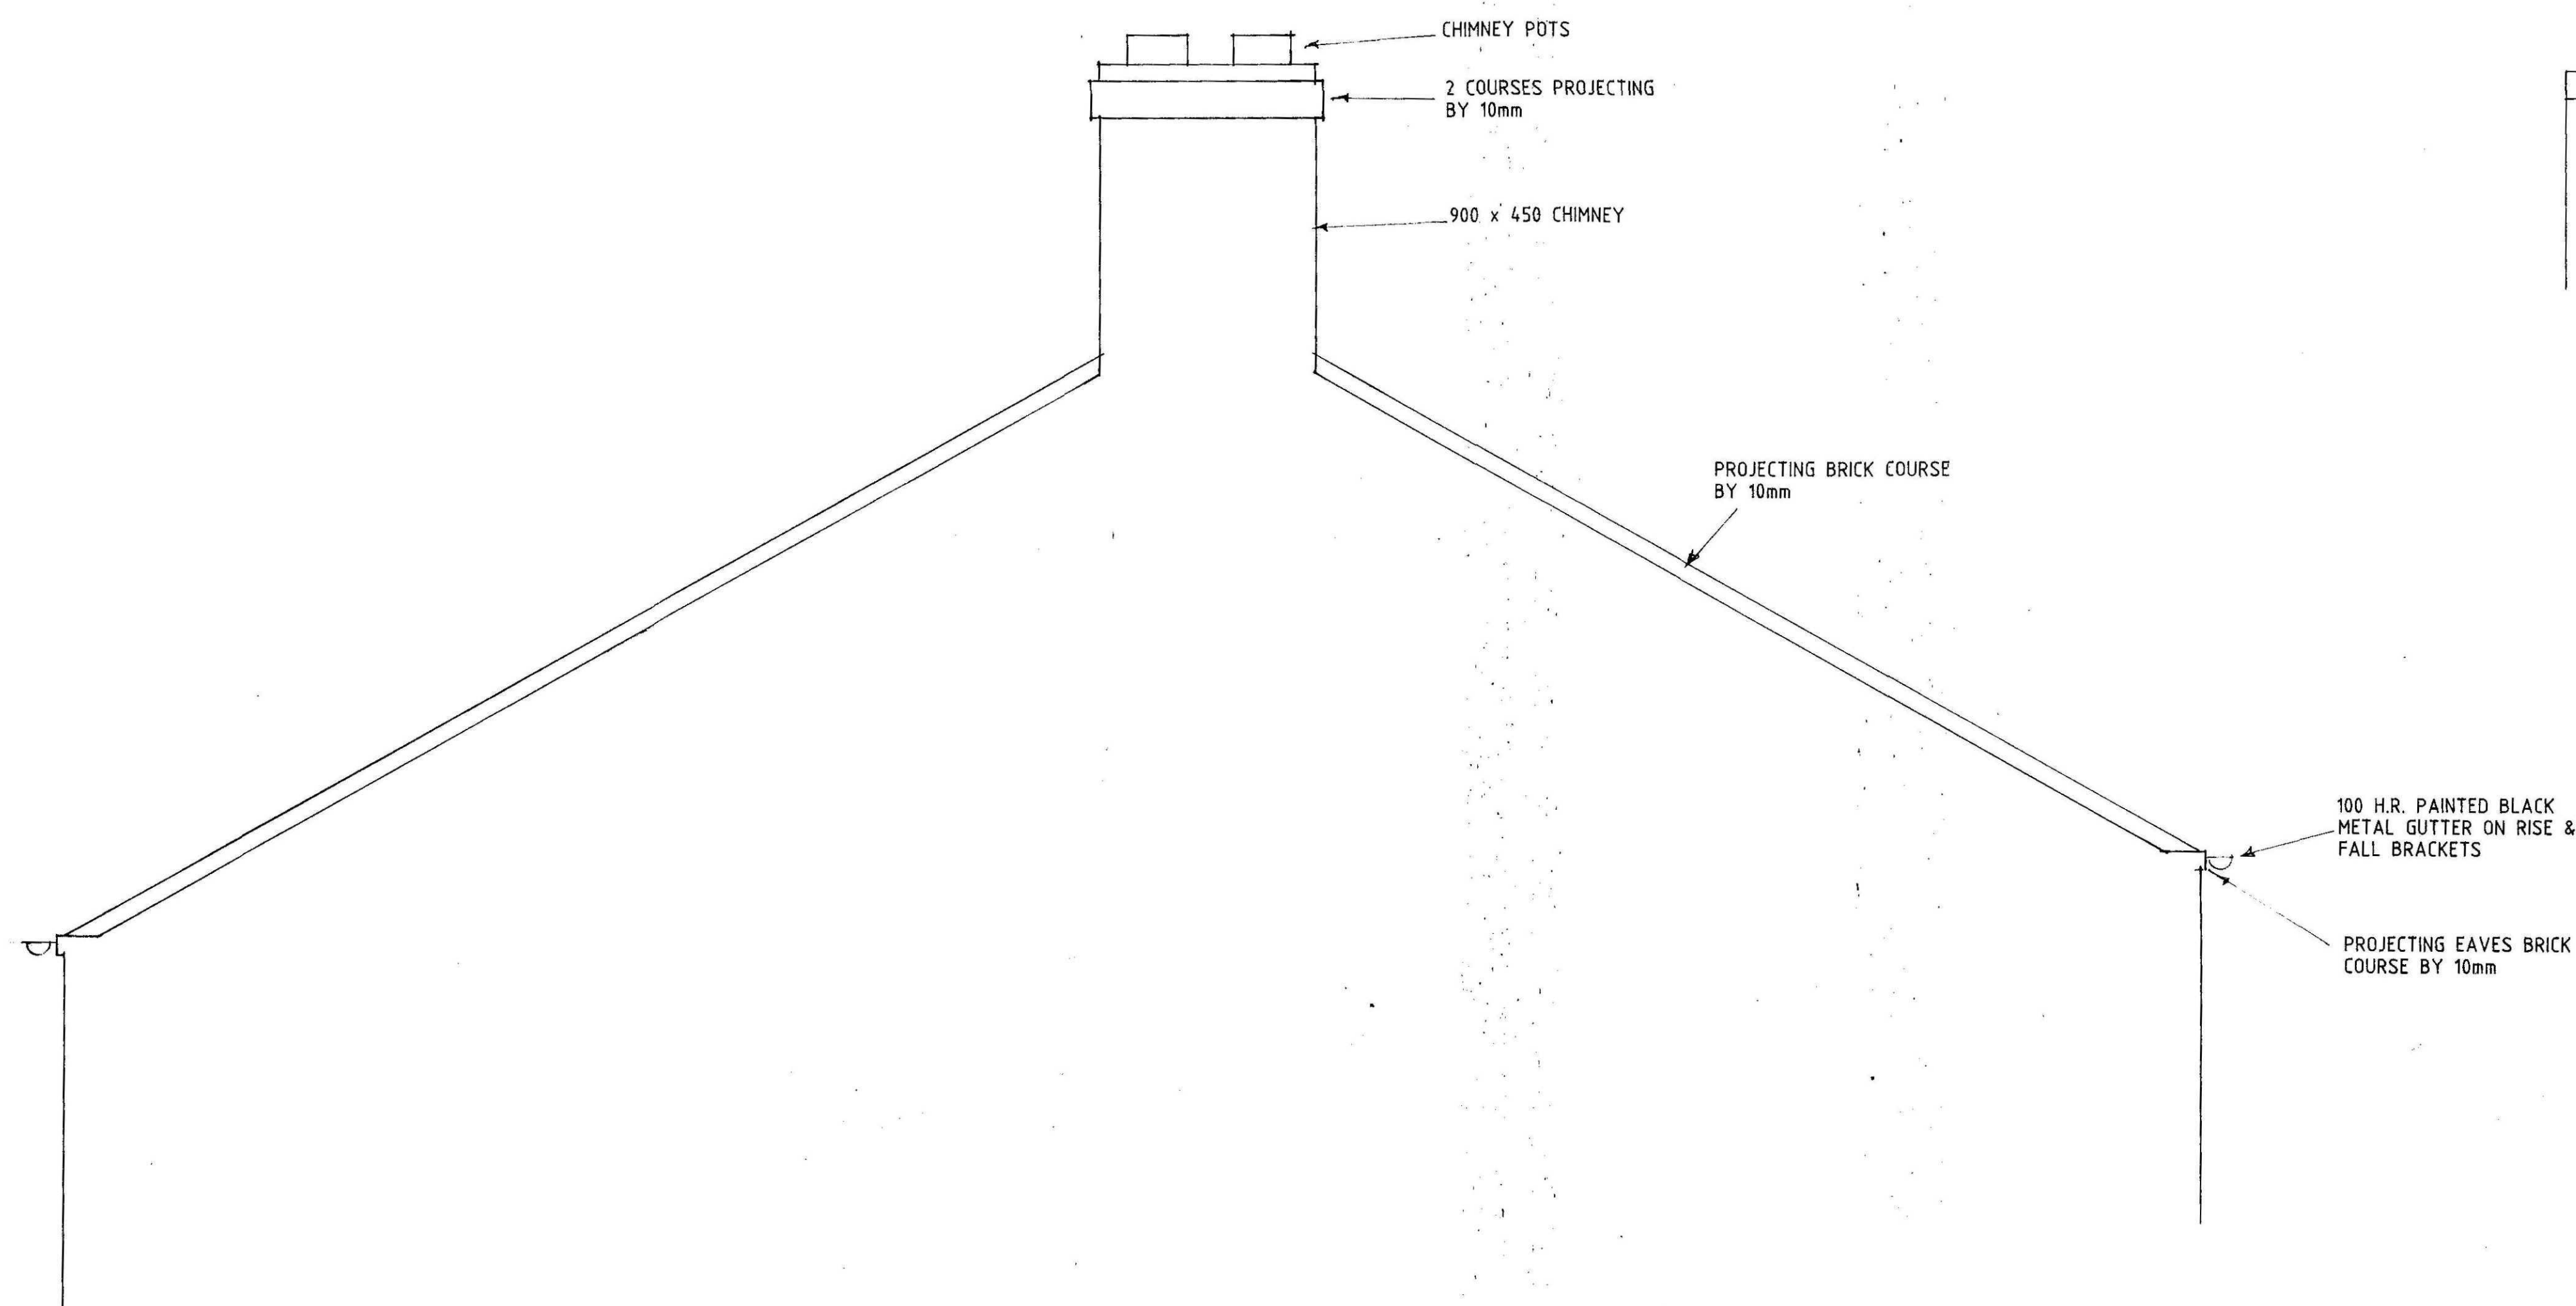

EAVES / VERGE / CHIMNEY DETAIL

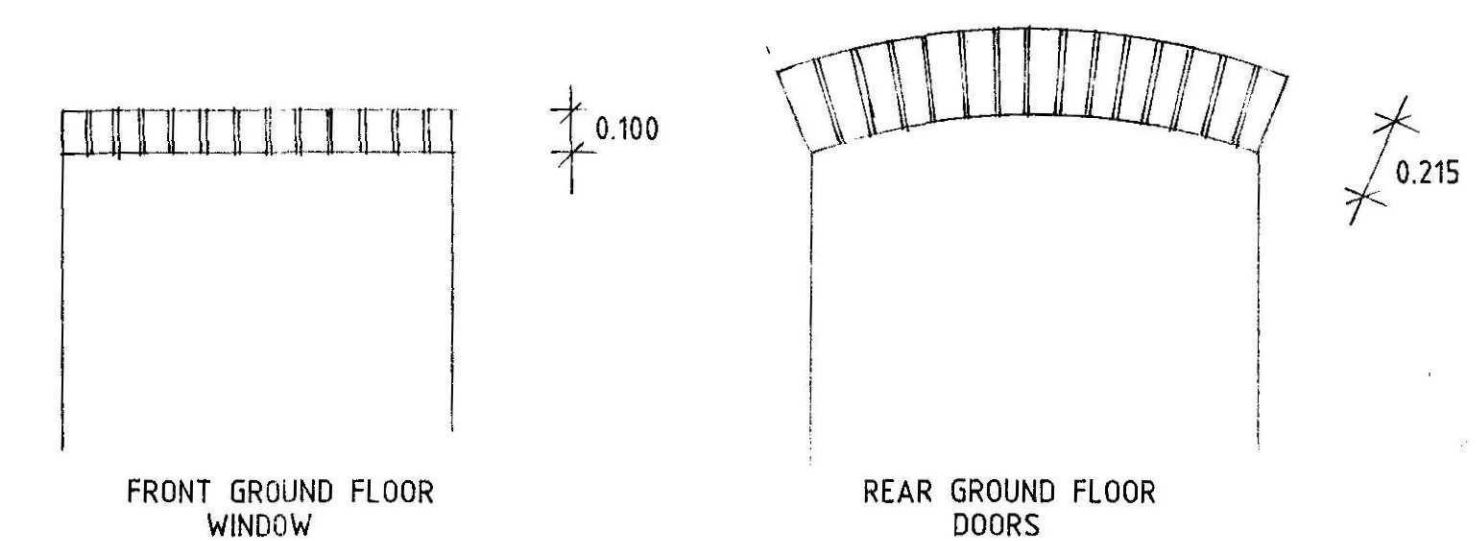

WINDOW HEAD DETAILS

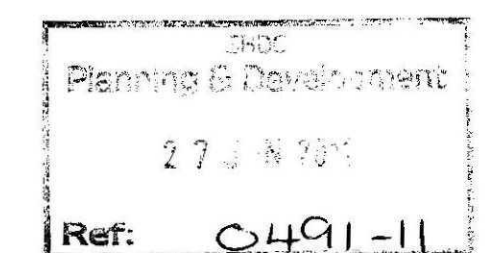

Status
DESIGN
CONSULTANTS IN ARCHITECTURE & PLANNING

PROPOSED SEMI-DETACHED
HOUSE TO REPLACE
GARAGE AT 64, DOUBLE
STREET, SPALDING FOR

MRS. N. OWEN.

DETAILS

1:20

SD05-083/6

MAY-11

B.GILHAM.

2 Edinburgh Walk, Holbeach,
Spalding, Lincs. PE12 7AP
Tel: 01406 424343 Fax: 01406 490702

