
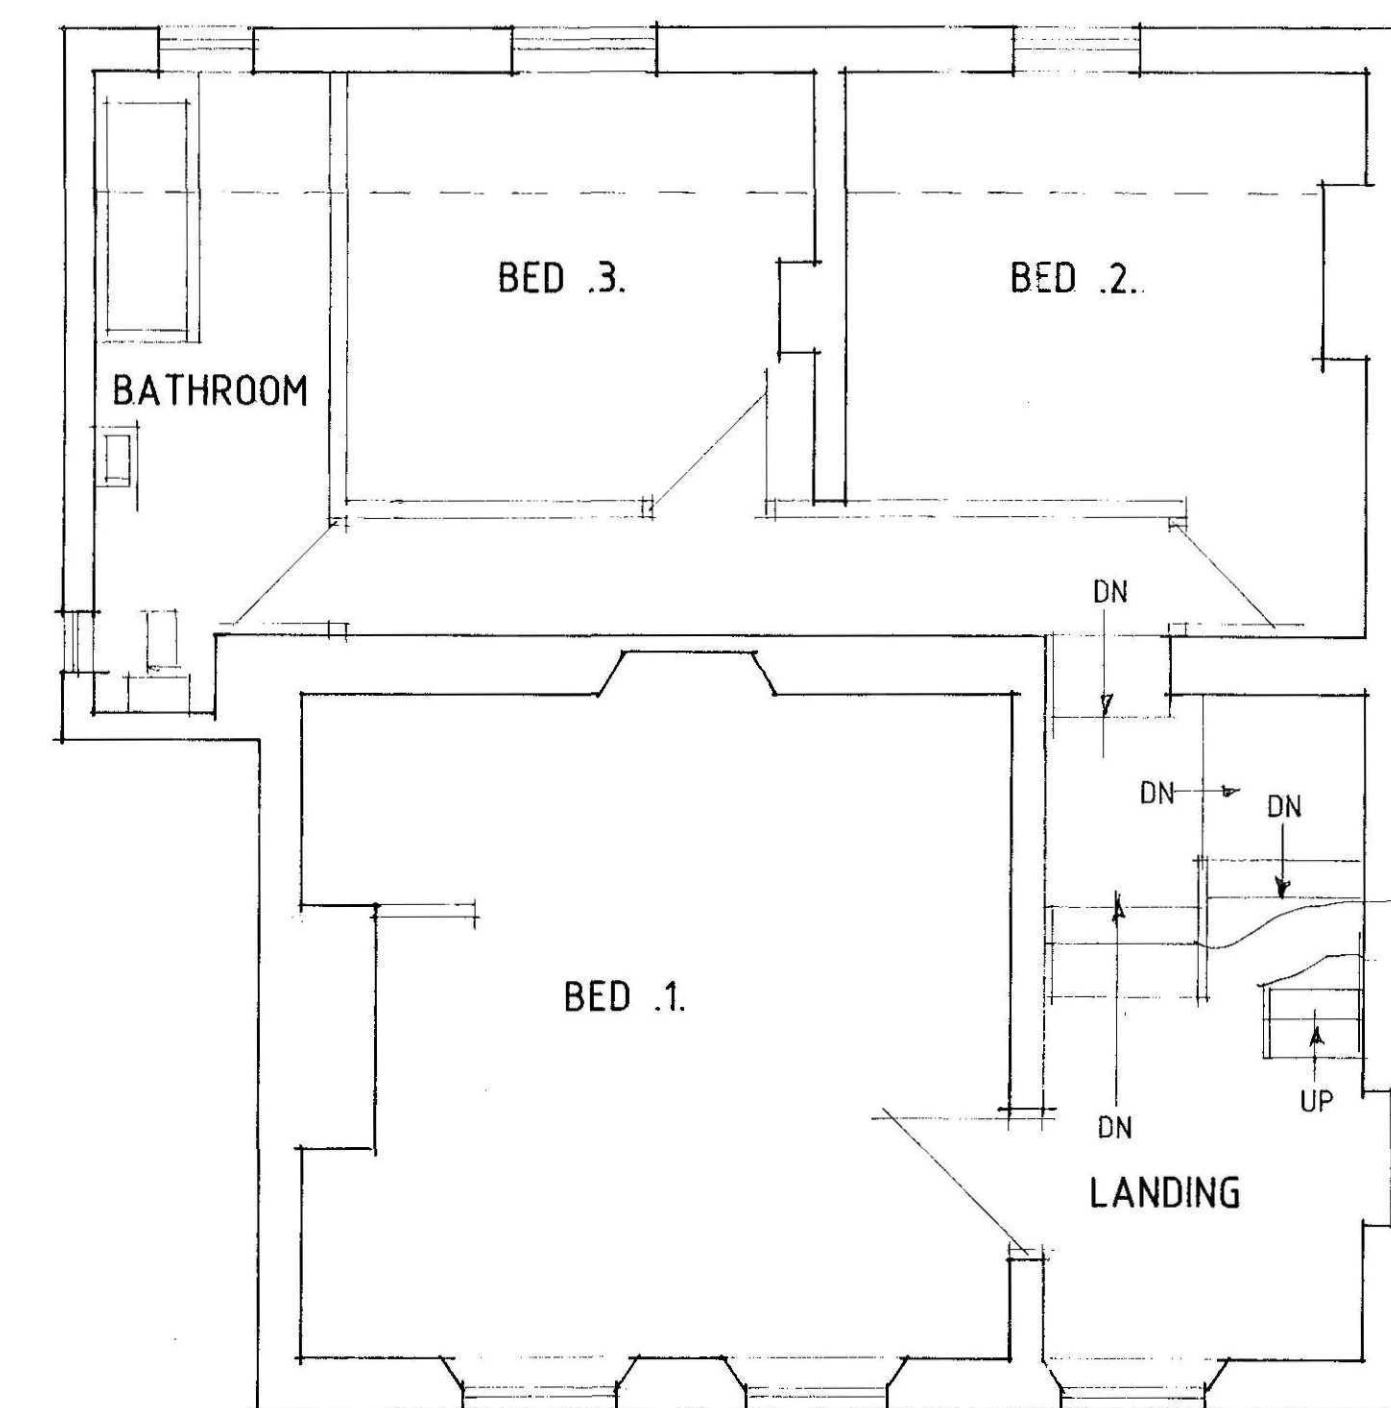
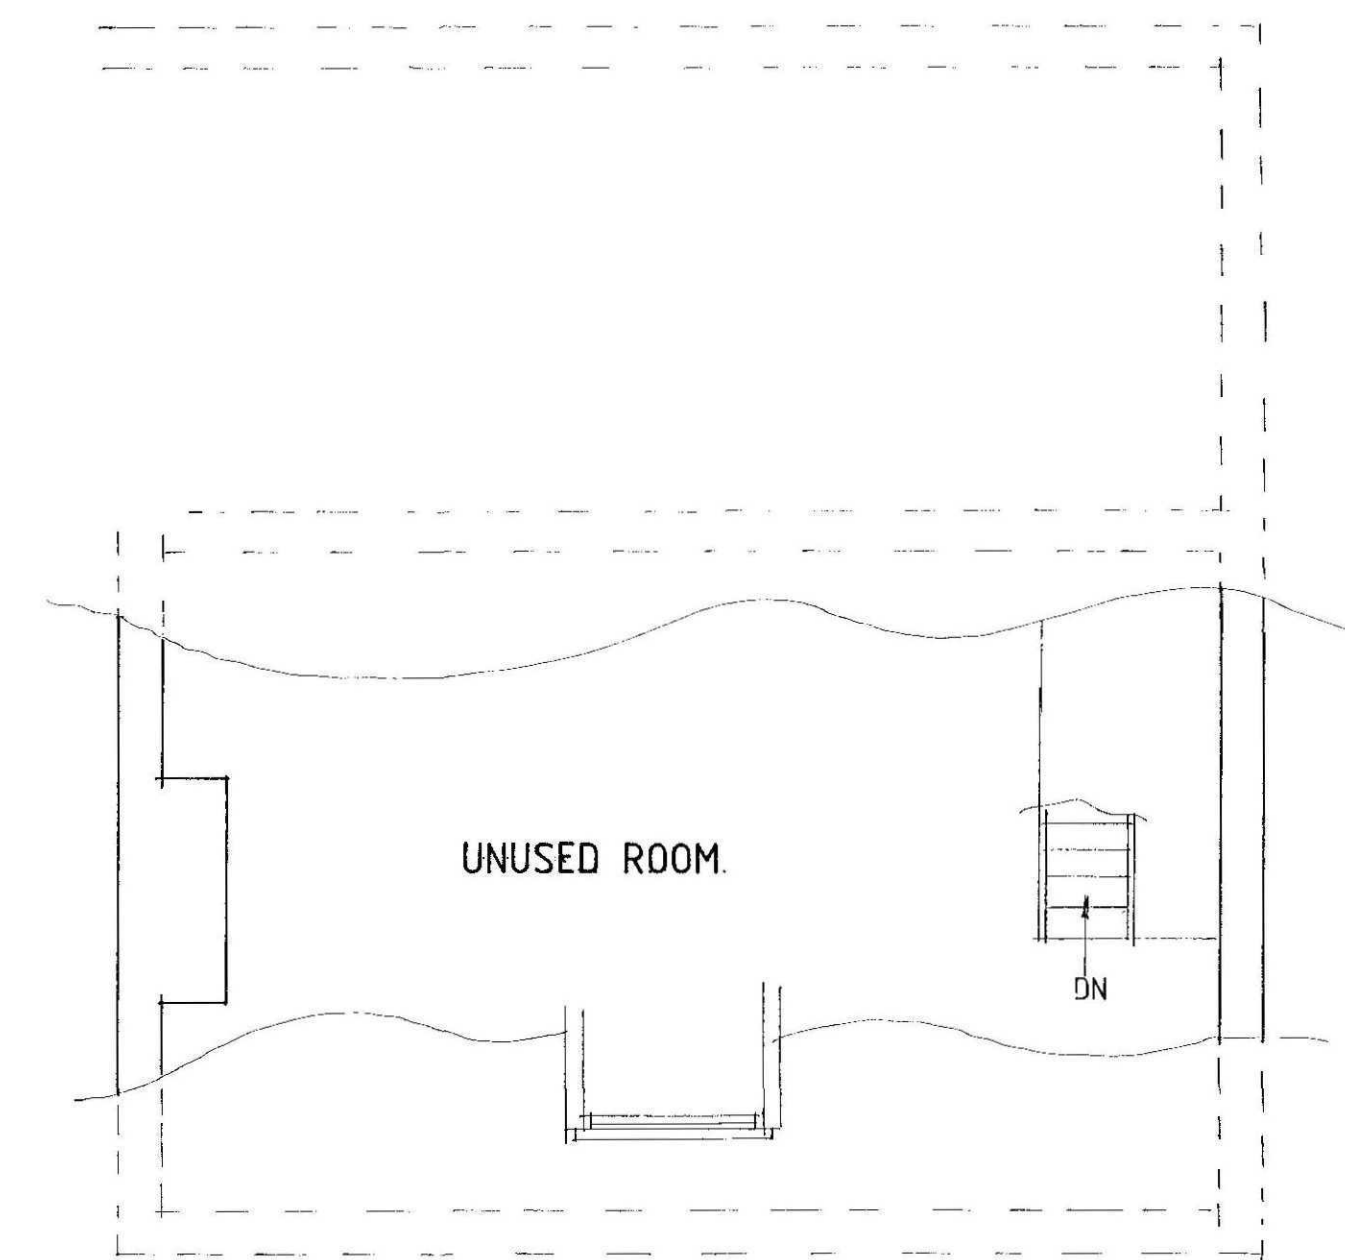


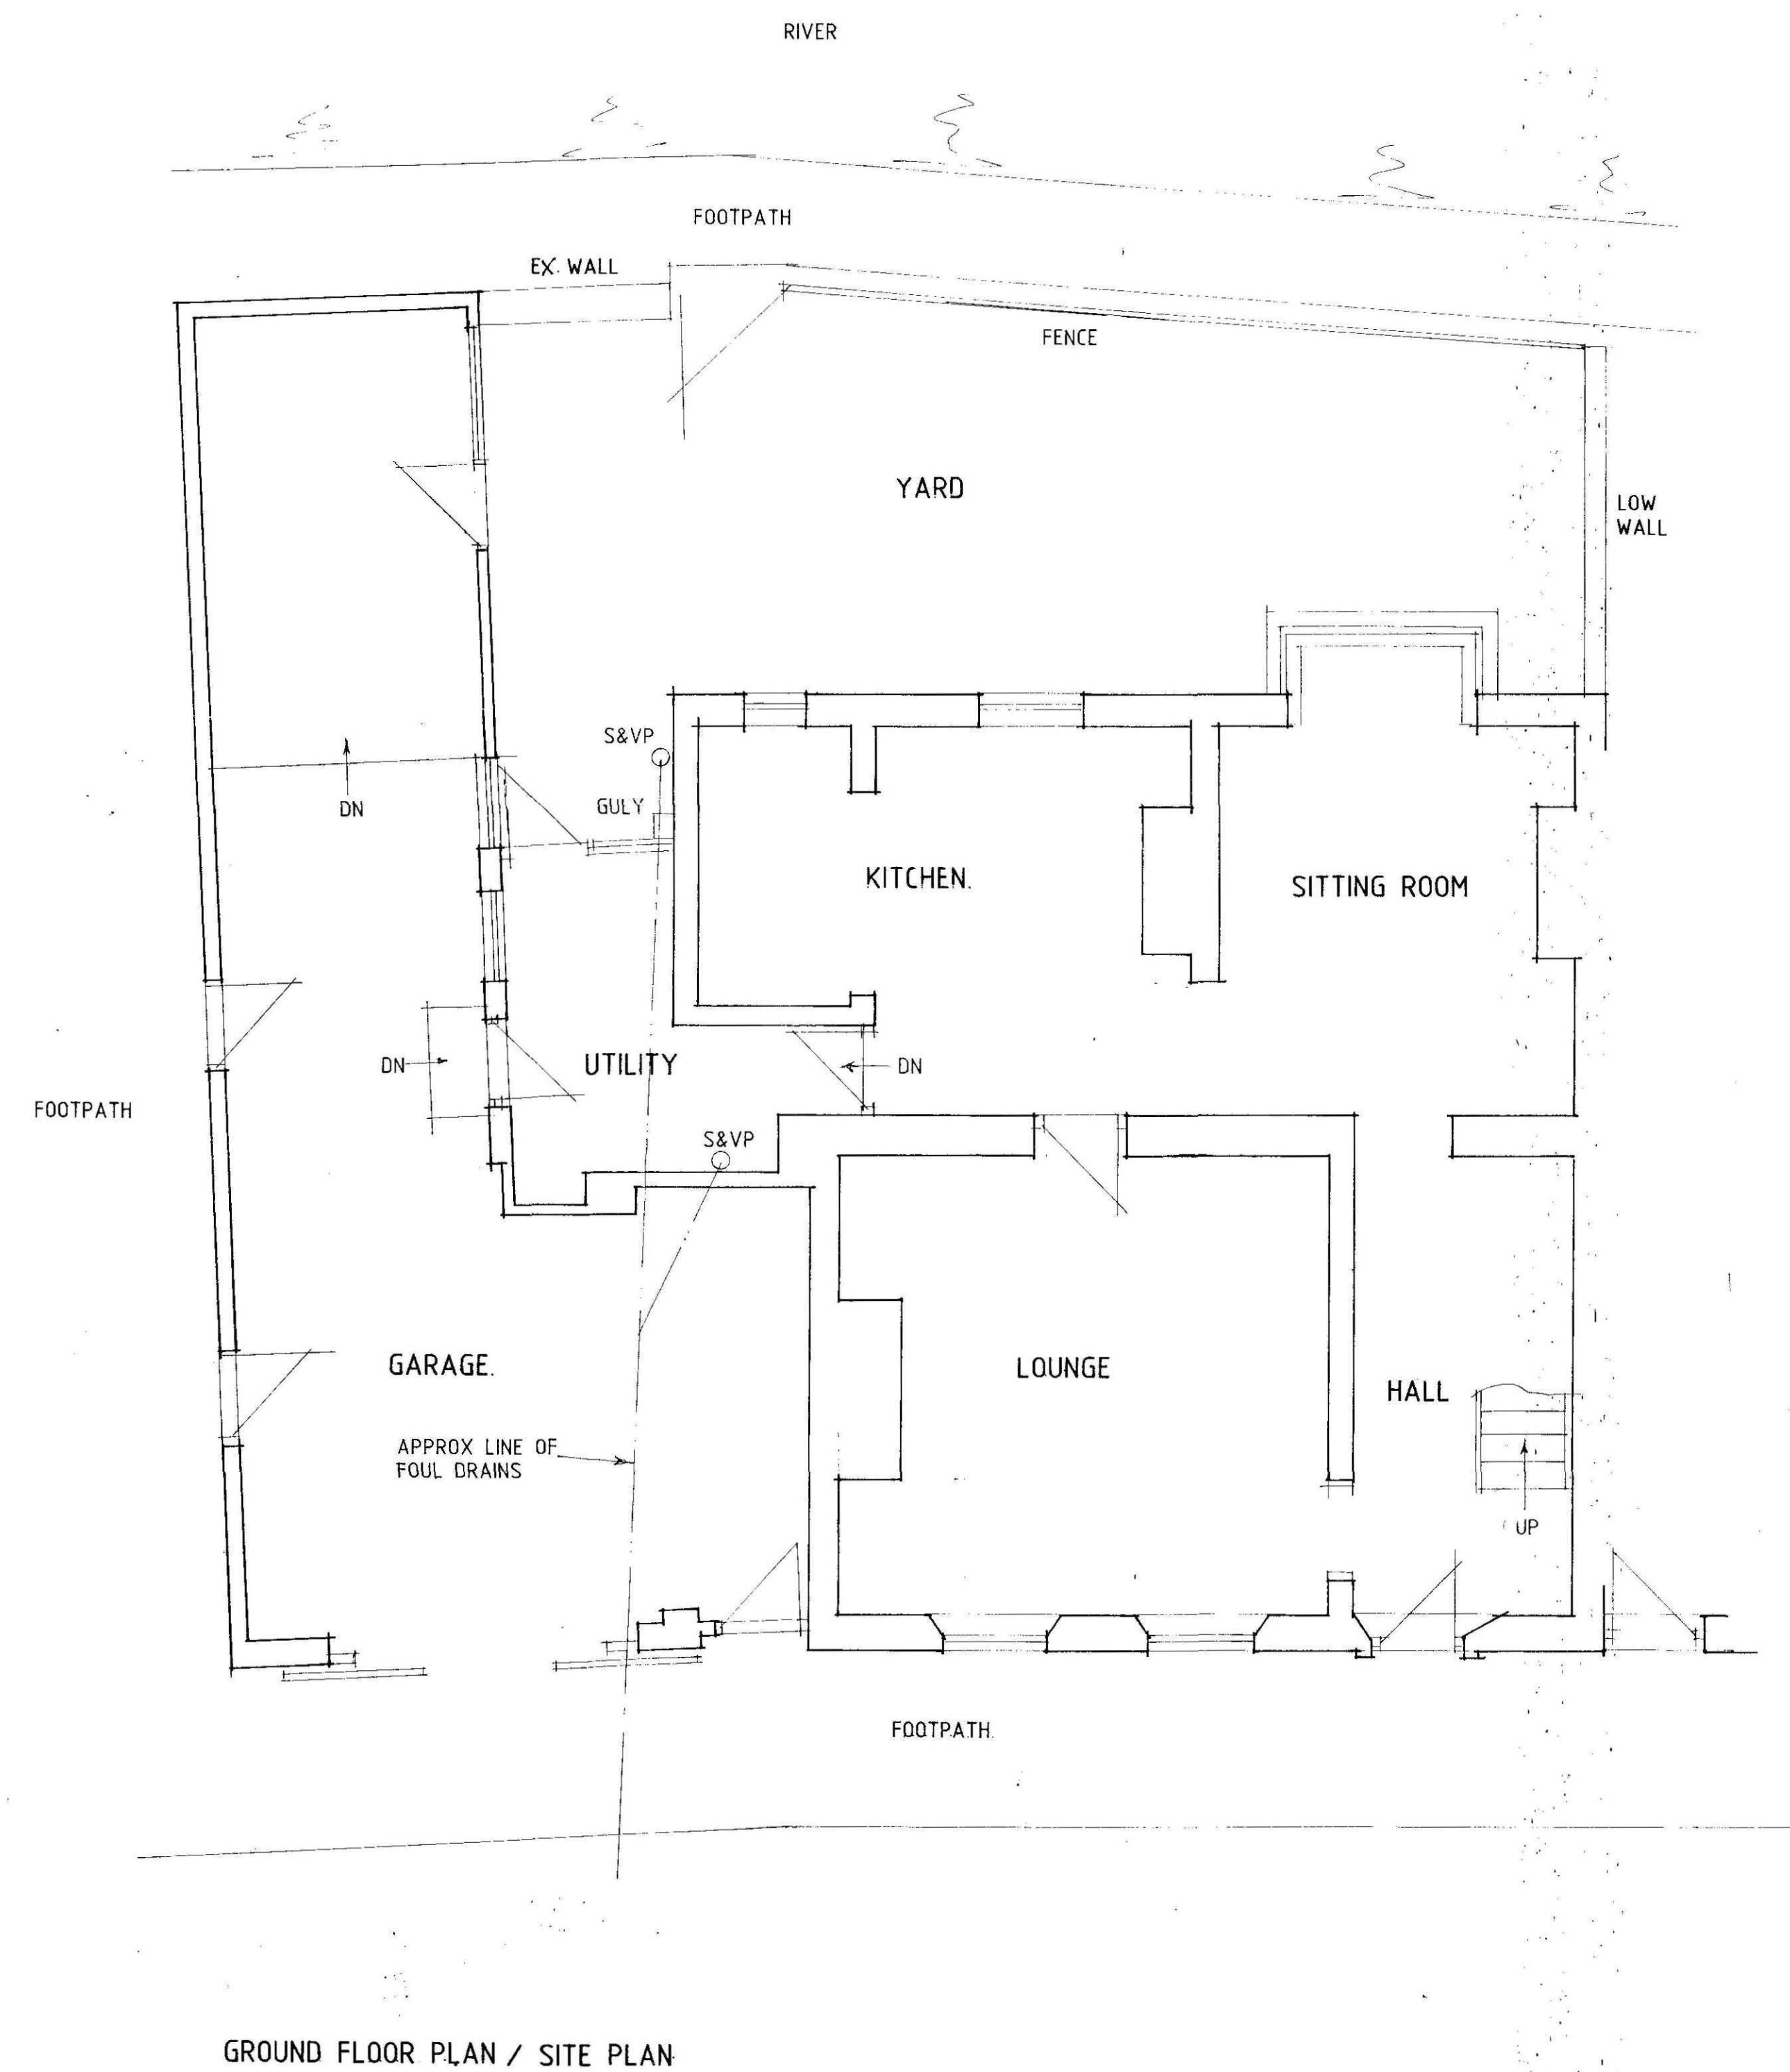

Planning & Development
17-08-11
Ref: 0491-11

A- ALTS- 17.5.11

Status
DESIGN
CONSULTANTS IN ARCHITECTURE & PLANNING

PROPOSED SEMI-DETACHED
HOUSE TO REPLACE
GARAGE AT 64 DOUBLE
STREET, SPALDING FOR
MRS. N. OWEN

PLANS AS EXISTING

1:50 SD05-083/1
JAN-06 B.GILHAM.

2 Edinburgh Walk, Holbeach,
Spalding, Lincs. PE12 7AP
Tel: 01406 424343 Fax: 01406 490702

