



SIDE

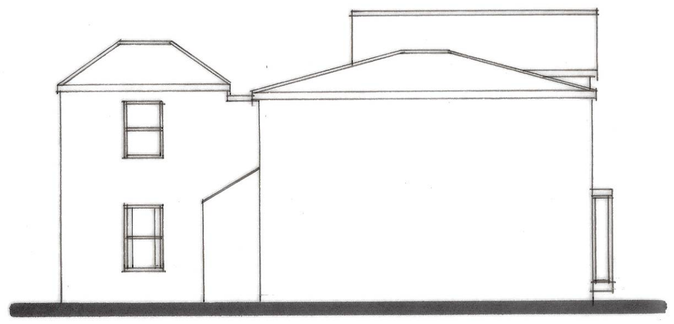


REAR




SIDE

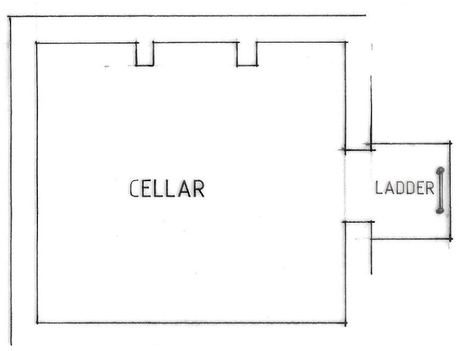

BASEMENT

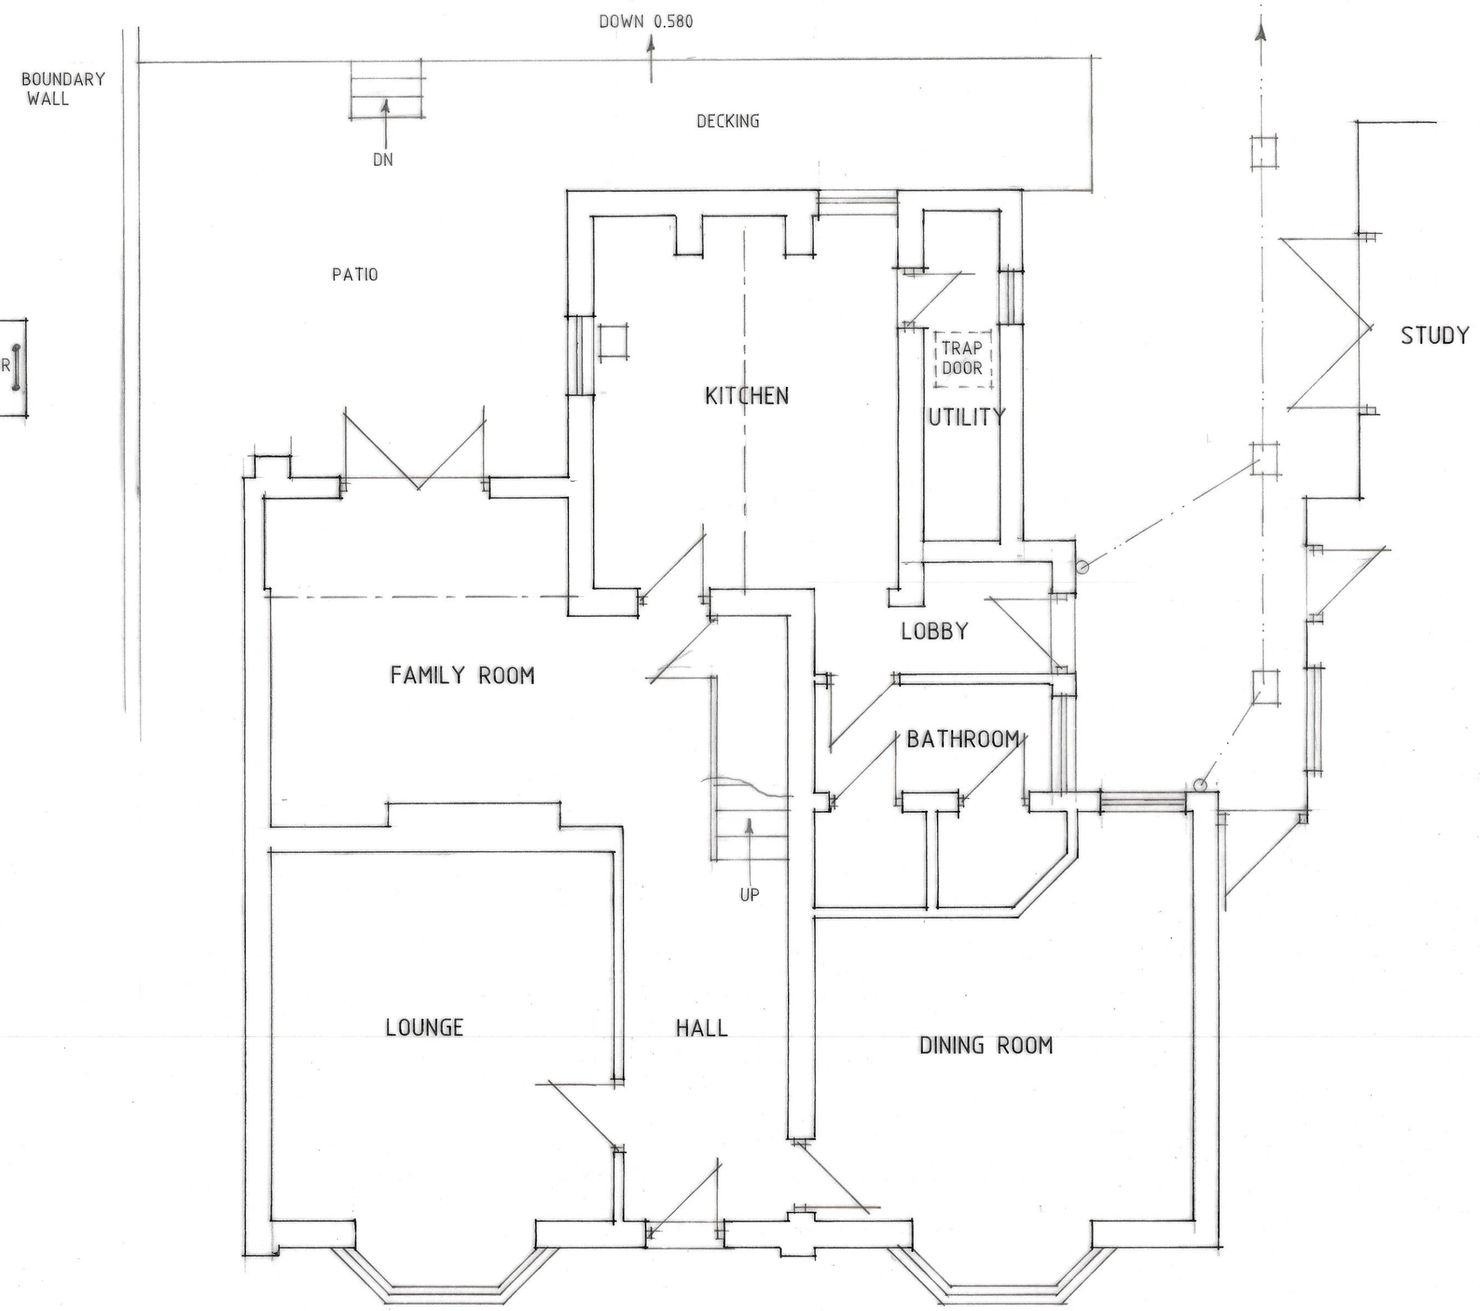

GROUND FLOOR PLAN

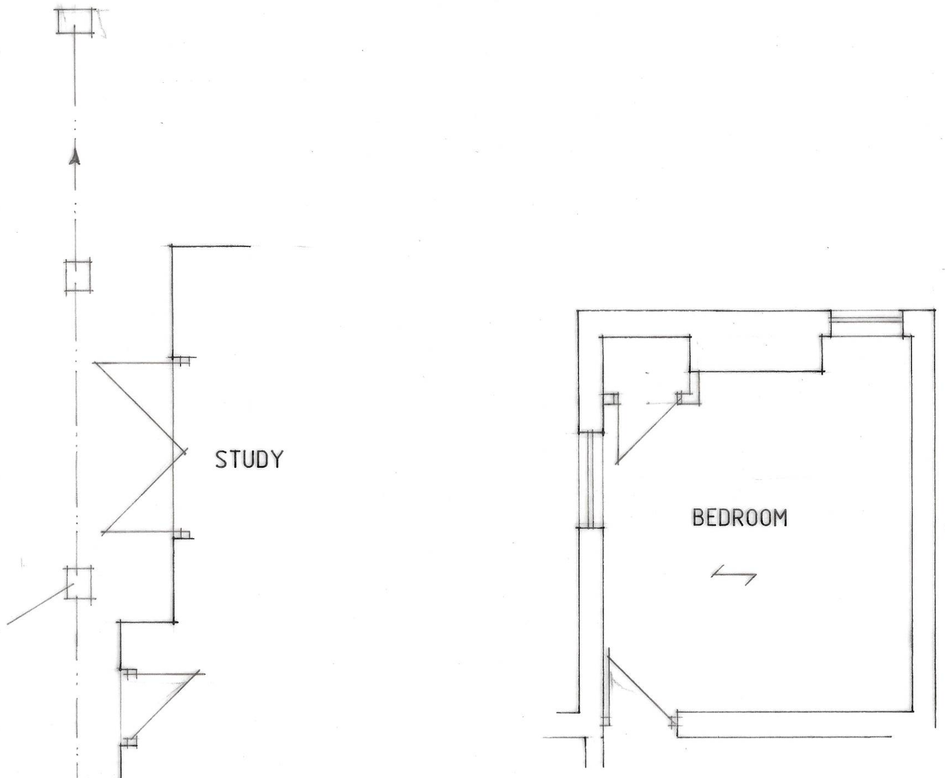

FIRST FLOOR PLAN

Status DESIGN
CONSULTANTS IN ARCHITECTURE & PLANNING

PROPOSED EXTENSION AT
78 LONDON ROAD, SPALDING
FOR

MR. & MRS. A. LOUIS.

PLAN AS EXISTING

1:50 1:100 | SD21-012/1

APRIL-21 | B.GILHAM.

2 Edinburgh Walk, Holbeach,
Spalding, Lincs. PE12 7AP
Tel. 01406 424343 Fax. 01406 490702