Status
DESIGN
CONSULTANTS IN ARCHITECTURE & PLANNING

7 Tadmorgh Walk, Hubbard,
Spalding, Lincs. PE12 7AP
Tel. 01406 425313 Fax. 01406 490702

PROPOSED EXTENSION AT
78 LONDON ROAD, SPALDING
FOR


MR. & MRS. A. LOUIS

PLAN AS PROPOSED


1:50 1:100 SD21-012/2

APRIL-21 B.GILHAM.

GROUND FLOOR PLAN

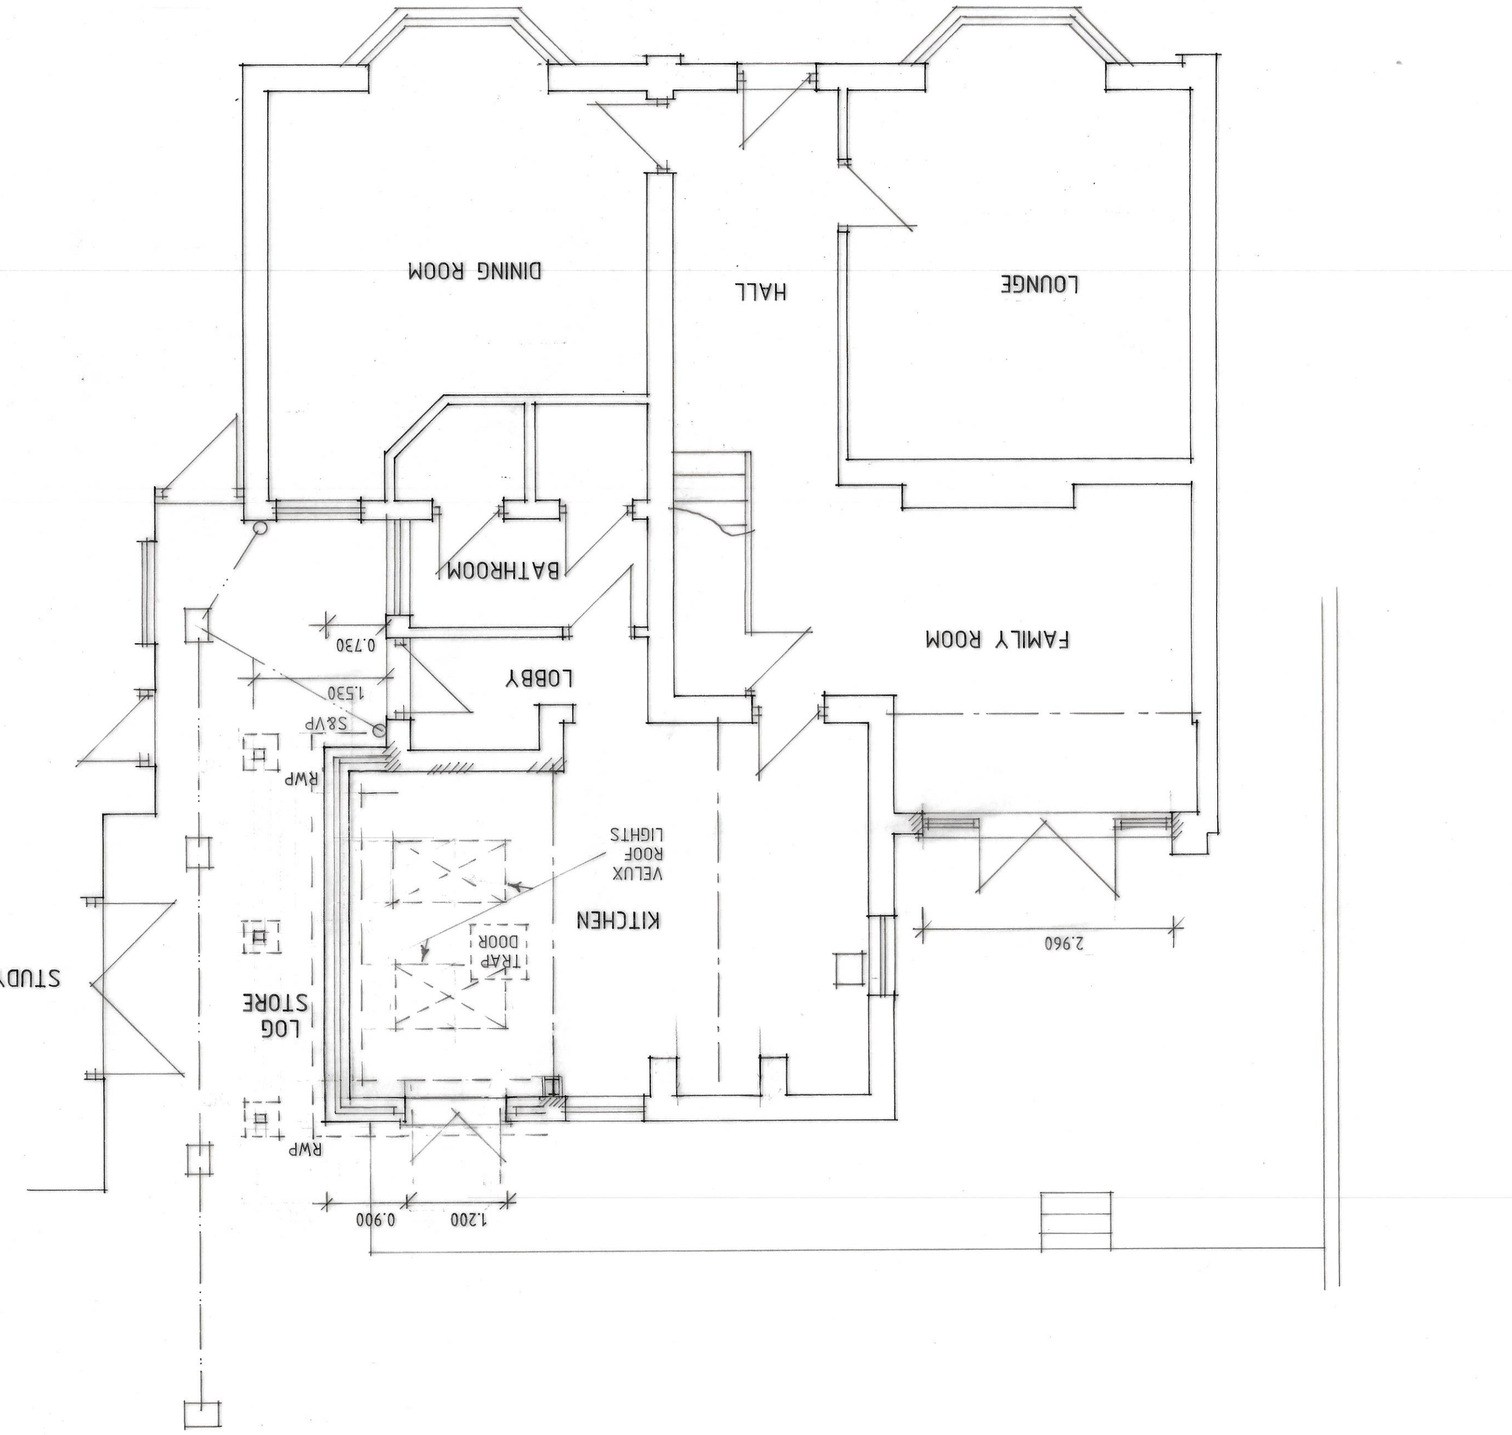

REAR

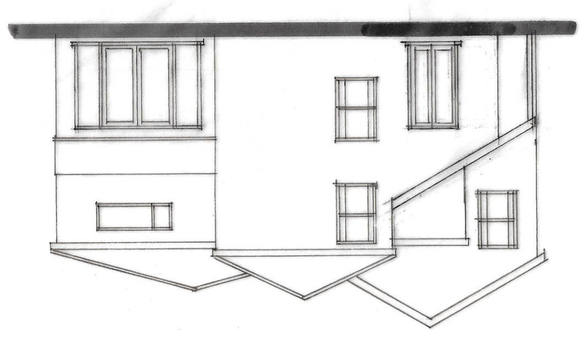

SIDE

