
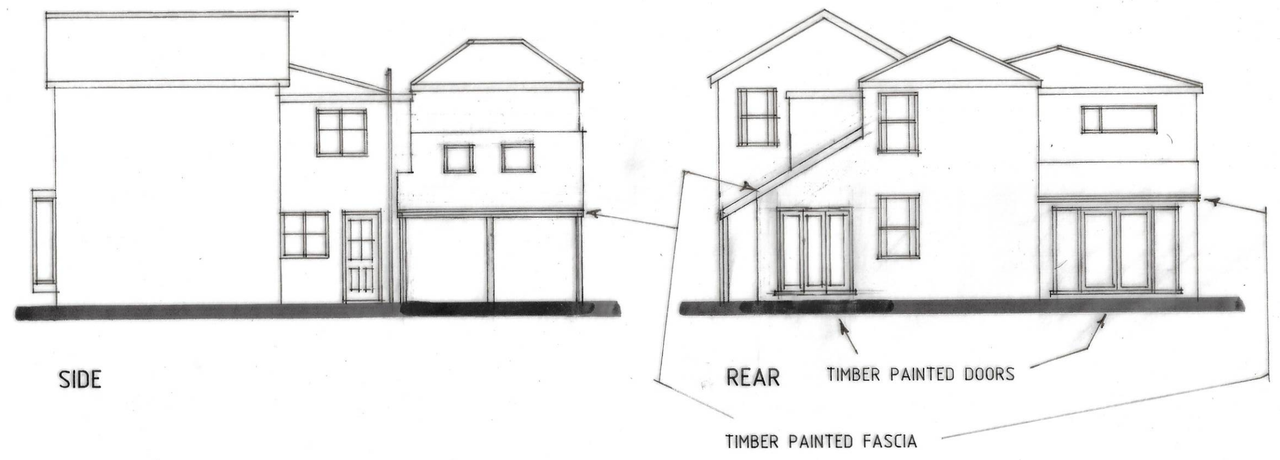


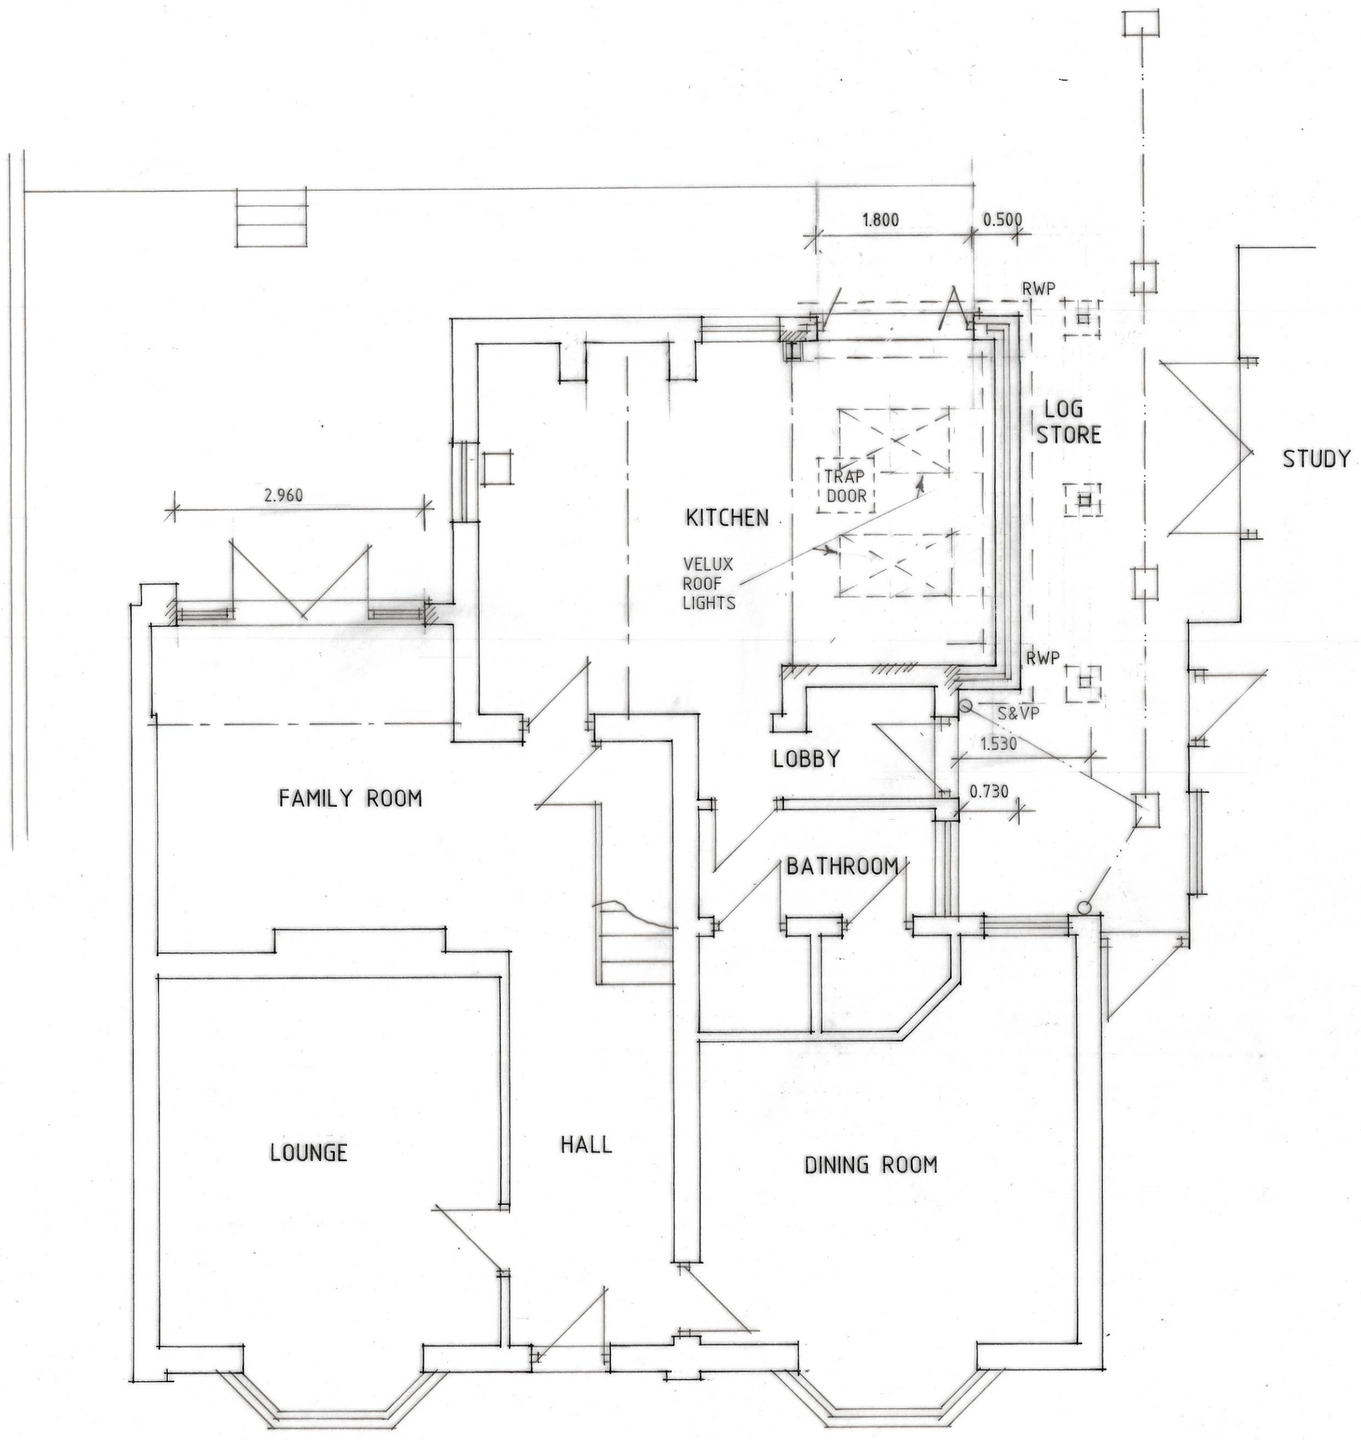

GROUND FLOOR PLAN

A - ALTS - 5.7.21

Status DESIGN
CONSULTANTS IN ARCHITECTURE & PLANNING

PROPOSED EXTENSION AT
78 LONDON ROAD, SPALDING
FOR

MR. & MRS. A. LOUIS

PLAN AS PROPOSED

1:50 1:100	SD21-012/2
APRIL-21	B.GILHAM.

7 Edinburgh Walk, Holbeach,
Spalding, Lincs. PE12 7AP
Tel. 01406 424343 Fax. 01406 490702