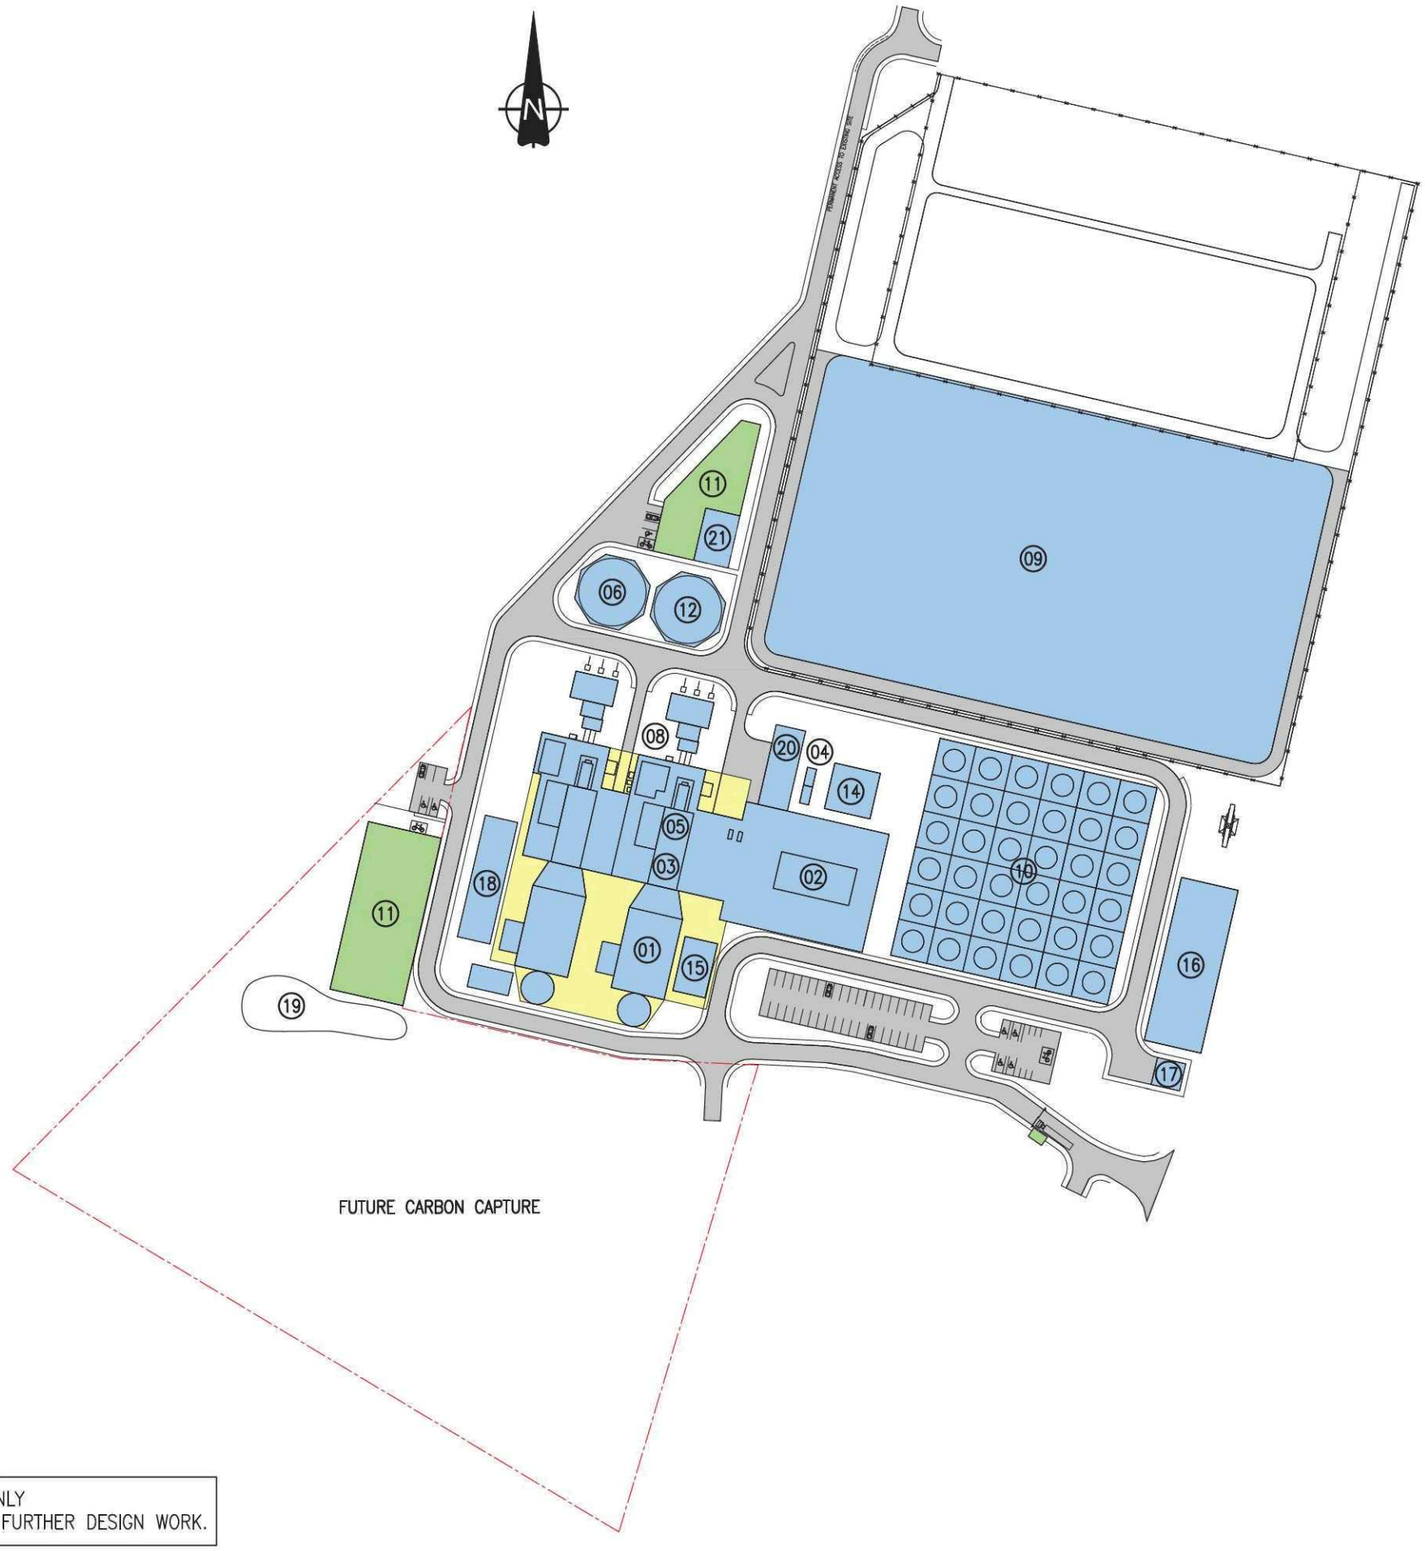


LEGEND

01 HEAT RECOVERY STEAM GENERATOR
02 STEAM TURBINE AREA
03 GAS TURBINE AREA
04 CO2 LOW PRESSURE STATION
05 GAS TURBINE INLET FILTER
06 DEMINERALIZED WATER STORAGE TANK
07 CTG MAIN TRANSFORMERS
08 STATION SERVICE TRANSFORMER
09 SWITCHYARD
10 AIR COOLED CONDENSER
11 WAREHOUSE/MAINT./ADMIN./CONTROL BDLG.
12 WATER/ FIREWATER STORAGE TANK
14 STG MAIN TRANSFORMER
15 AUXILIARY BOILER
16 GAS CONDITIONING FACILITY
17 REFUSE COLLECTION/STORAGE
18 FIN FAN COOLERS
19 SUDS POND
20 ELECTRICAL ANNEX
21 WATER TREATMENT PLANT

INDICATIVE ONLY
SUBJECT TO FURTHER DESIGN WORK.

THIS DRAWING WAS PRODUCED USING AUTOCAD AND SHOULD ON NO ACCOUNT BE AMENDED BY HAND

REV	DATE		BY	CHKD	APPD
A	16.03.09	ORIGINAL ISSUE	DD	MLC	KB

NOTES

0 10m 20m 40m 60m
BAR SCALE 1:1000

CLIENT
INTERGEN

PROJECT
SPALDING ENERGY PROJECT

TITLE
POWER STATION LAYOUT

DATE 16.03.09
SCALE 1:1000 @ A1
CAD REF

DRAWN BY MLC
PRODUCED BY DD
CHECKED MLC
APPROVED KB

PARSONS BRINCKERHOFF
Parsons Brinckerhoff Ltd
Amber Court, William Armstrong Drive, Newcastle upon Tyne, NE4 7YQ
Tel: 44-(0191) 2261234 Fax: 44-(0191) 2262345

DRAWING NUMBER
63114-PBP-108 | A

© Copyright Parsons Brinckerhoff

00/00/00