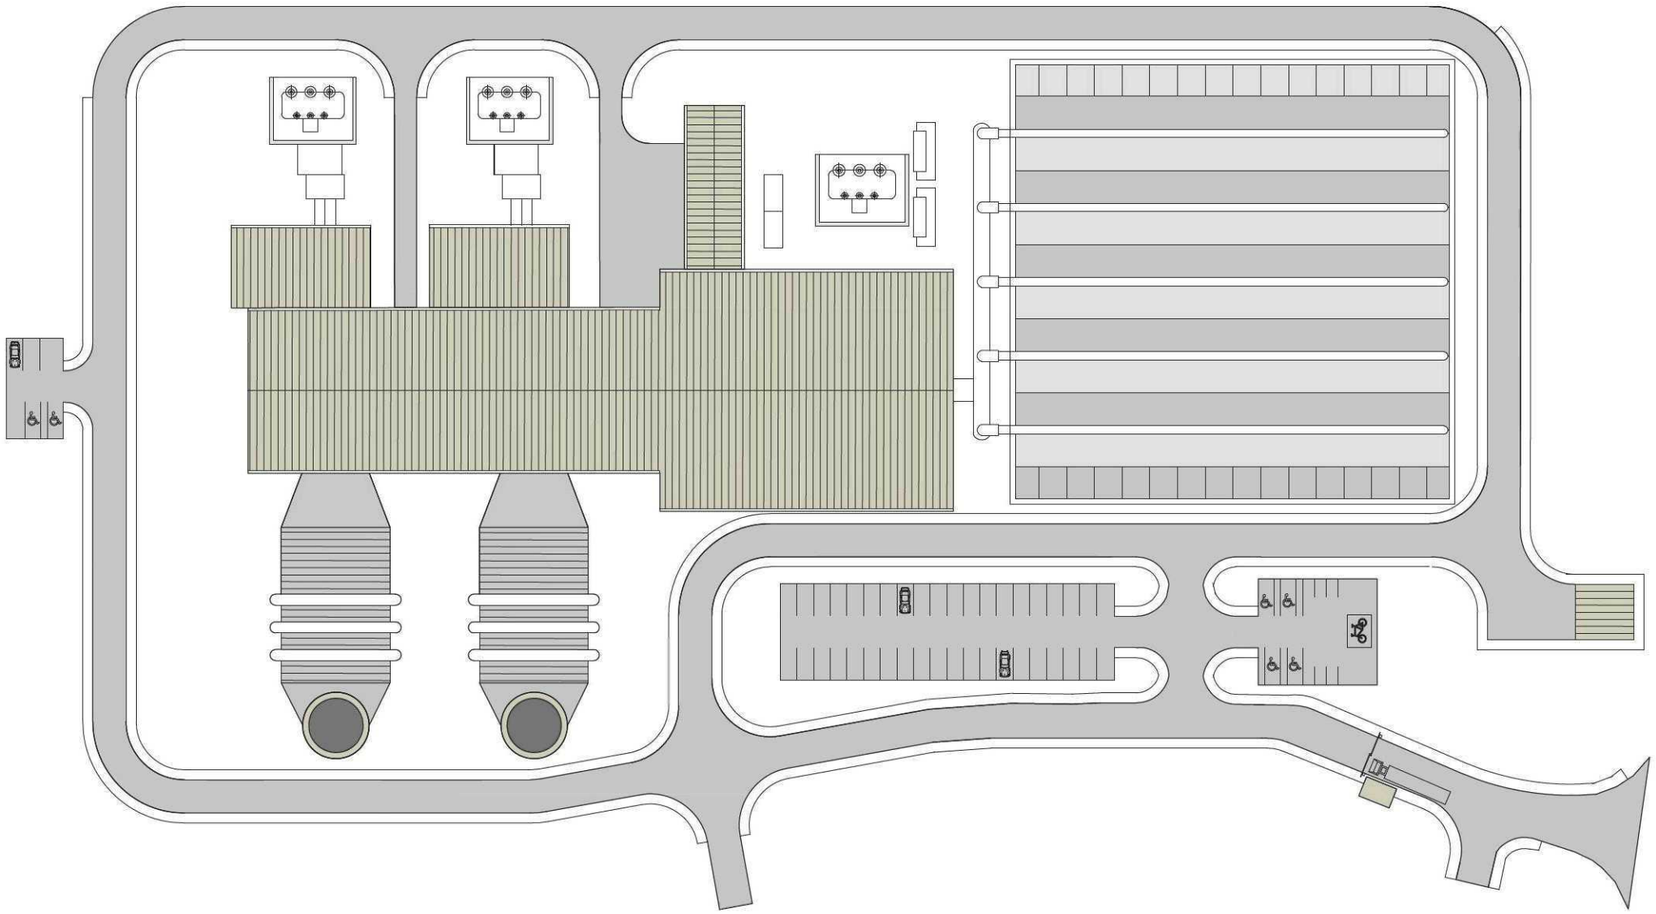


INDICATIVE ONLY
SUBJECT TO FURTHER DESIGN WORK.

00/00/00

THIS DRAWING WAS PRODUCED USING AUTOCAD AND SHOULD ON NO ACCOUNT BE AMENDED BY HAND

REV	DATE		BY	CHKD	APPD
A	30.03.09	ORIGINAL ISSUE	DD	MLC	KB

NOTES

0 10m 20m 30m

BAR SCALE 1:500

- CLIENT
  INTERGEN
- PROJECT
  SPALDING ENERGY PROJECT
- TITLE
  POWER STATION LAYOUT

- DATE 30.03.09
- SCALE 1:500 @ A1
- CAD REF

DRAWN BY MLC
PRODUCED BY DD
CHECKED MLC
APPROVED KB

PB PARSONS BRINCKERHOFF

Parsons Brinckerhoff Ltd
Amber Court, William Armstrong Drive, Newcastle upon Tyne, NE4 7YQ
Tel: 44-(0191) 2261234 Fax: 44-(0191) 2262345

- DRAWING NUMBER
  63114-PBP-111 | A

© Copyright Parsons Brinckerhoff