

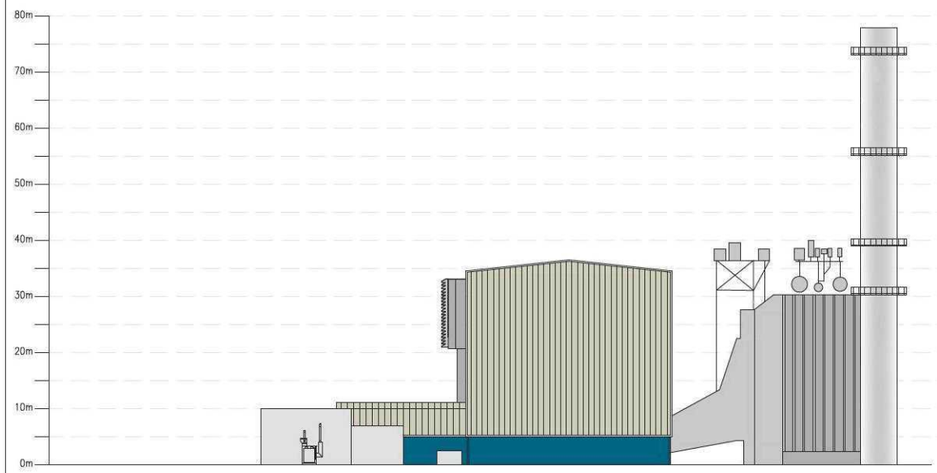



ELEVATION LOOKING EAST

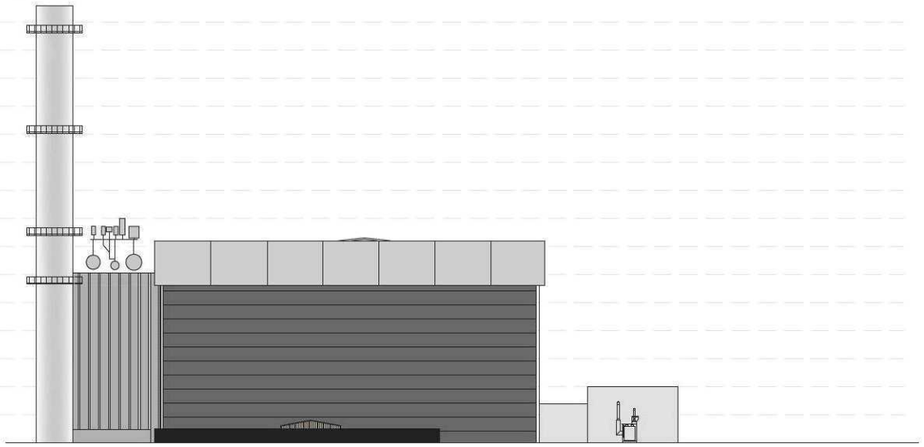

ELEVATION LOOKING WEST

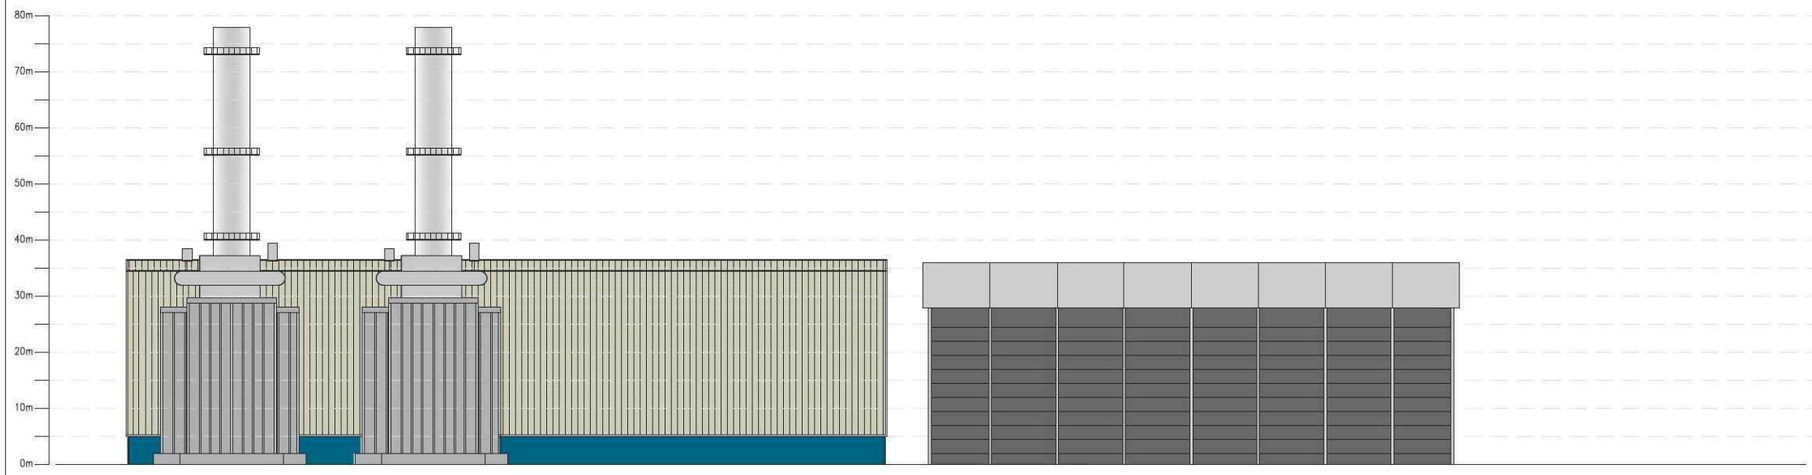

ELEVATION LOOKING NORTH

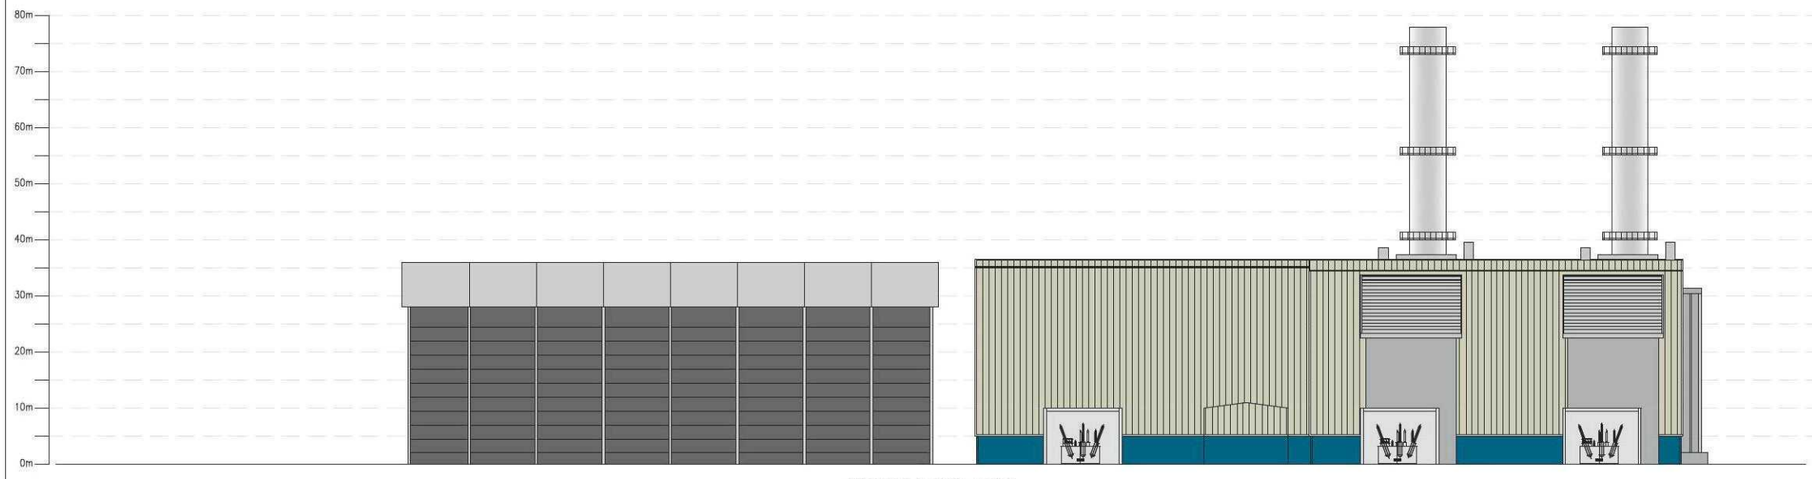

ELEVATION LOOKING SOUTH

00/00/00

THIS DRAWING WAS PRODUCED USING AUTOCAD AND SHOULD ON NO ACCOUNT BE AMENDED BY HAND

REV	DATE		BY	CHKD	APPD
A	10.03.09	ORIGINAL ISSUE	MLC	DD	KB

NOTES

0 10m 20m 30m

BAR SCALE 1:500

- CLIENT

- PROJECT
SPALDING ENERGY PROJECT

- TITLE
ELEVATIONS OF 900MW CCGT PLANT

- DATE 09/10/08
- SCALE 1:500 @ A1
- CAD REF

DRAWN BY: DD
PRODUCED BY: DD
CHECKED: MLC
APPROVED:

PB PARSONS BRINCKERHOFF

Parsons Brinckerhoff
Amber Court, William Armstrong Drive, Newcastle upon Tyne, NE4 7YQ
Tel: 44-(0191) 2261234 Fax: 44-(0191) 2262345

- DRAWING NUMBER
63295/PBP/110 | A

© Copyright Parsons Brinckerhoff
Copyright in this drawings belongs to Parsons Brinckerhoff Ltd. This drawing may not be used, sold, licensed, transferred, copied or reproduced in whole or in part or in any manner or form other than with the prior written consent of Parsons Brinckerhoff.