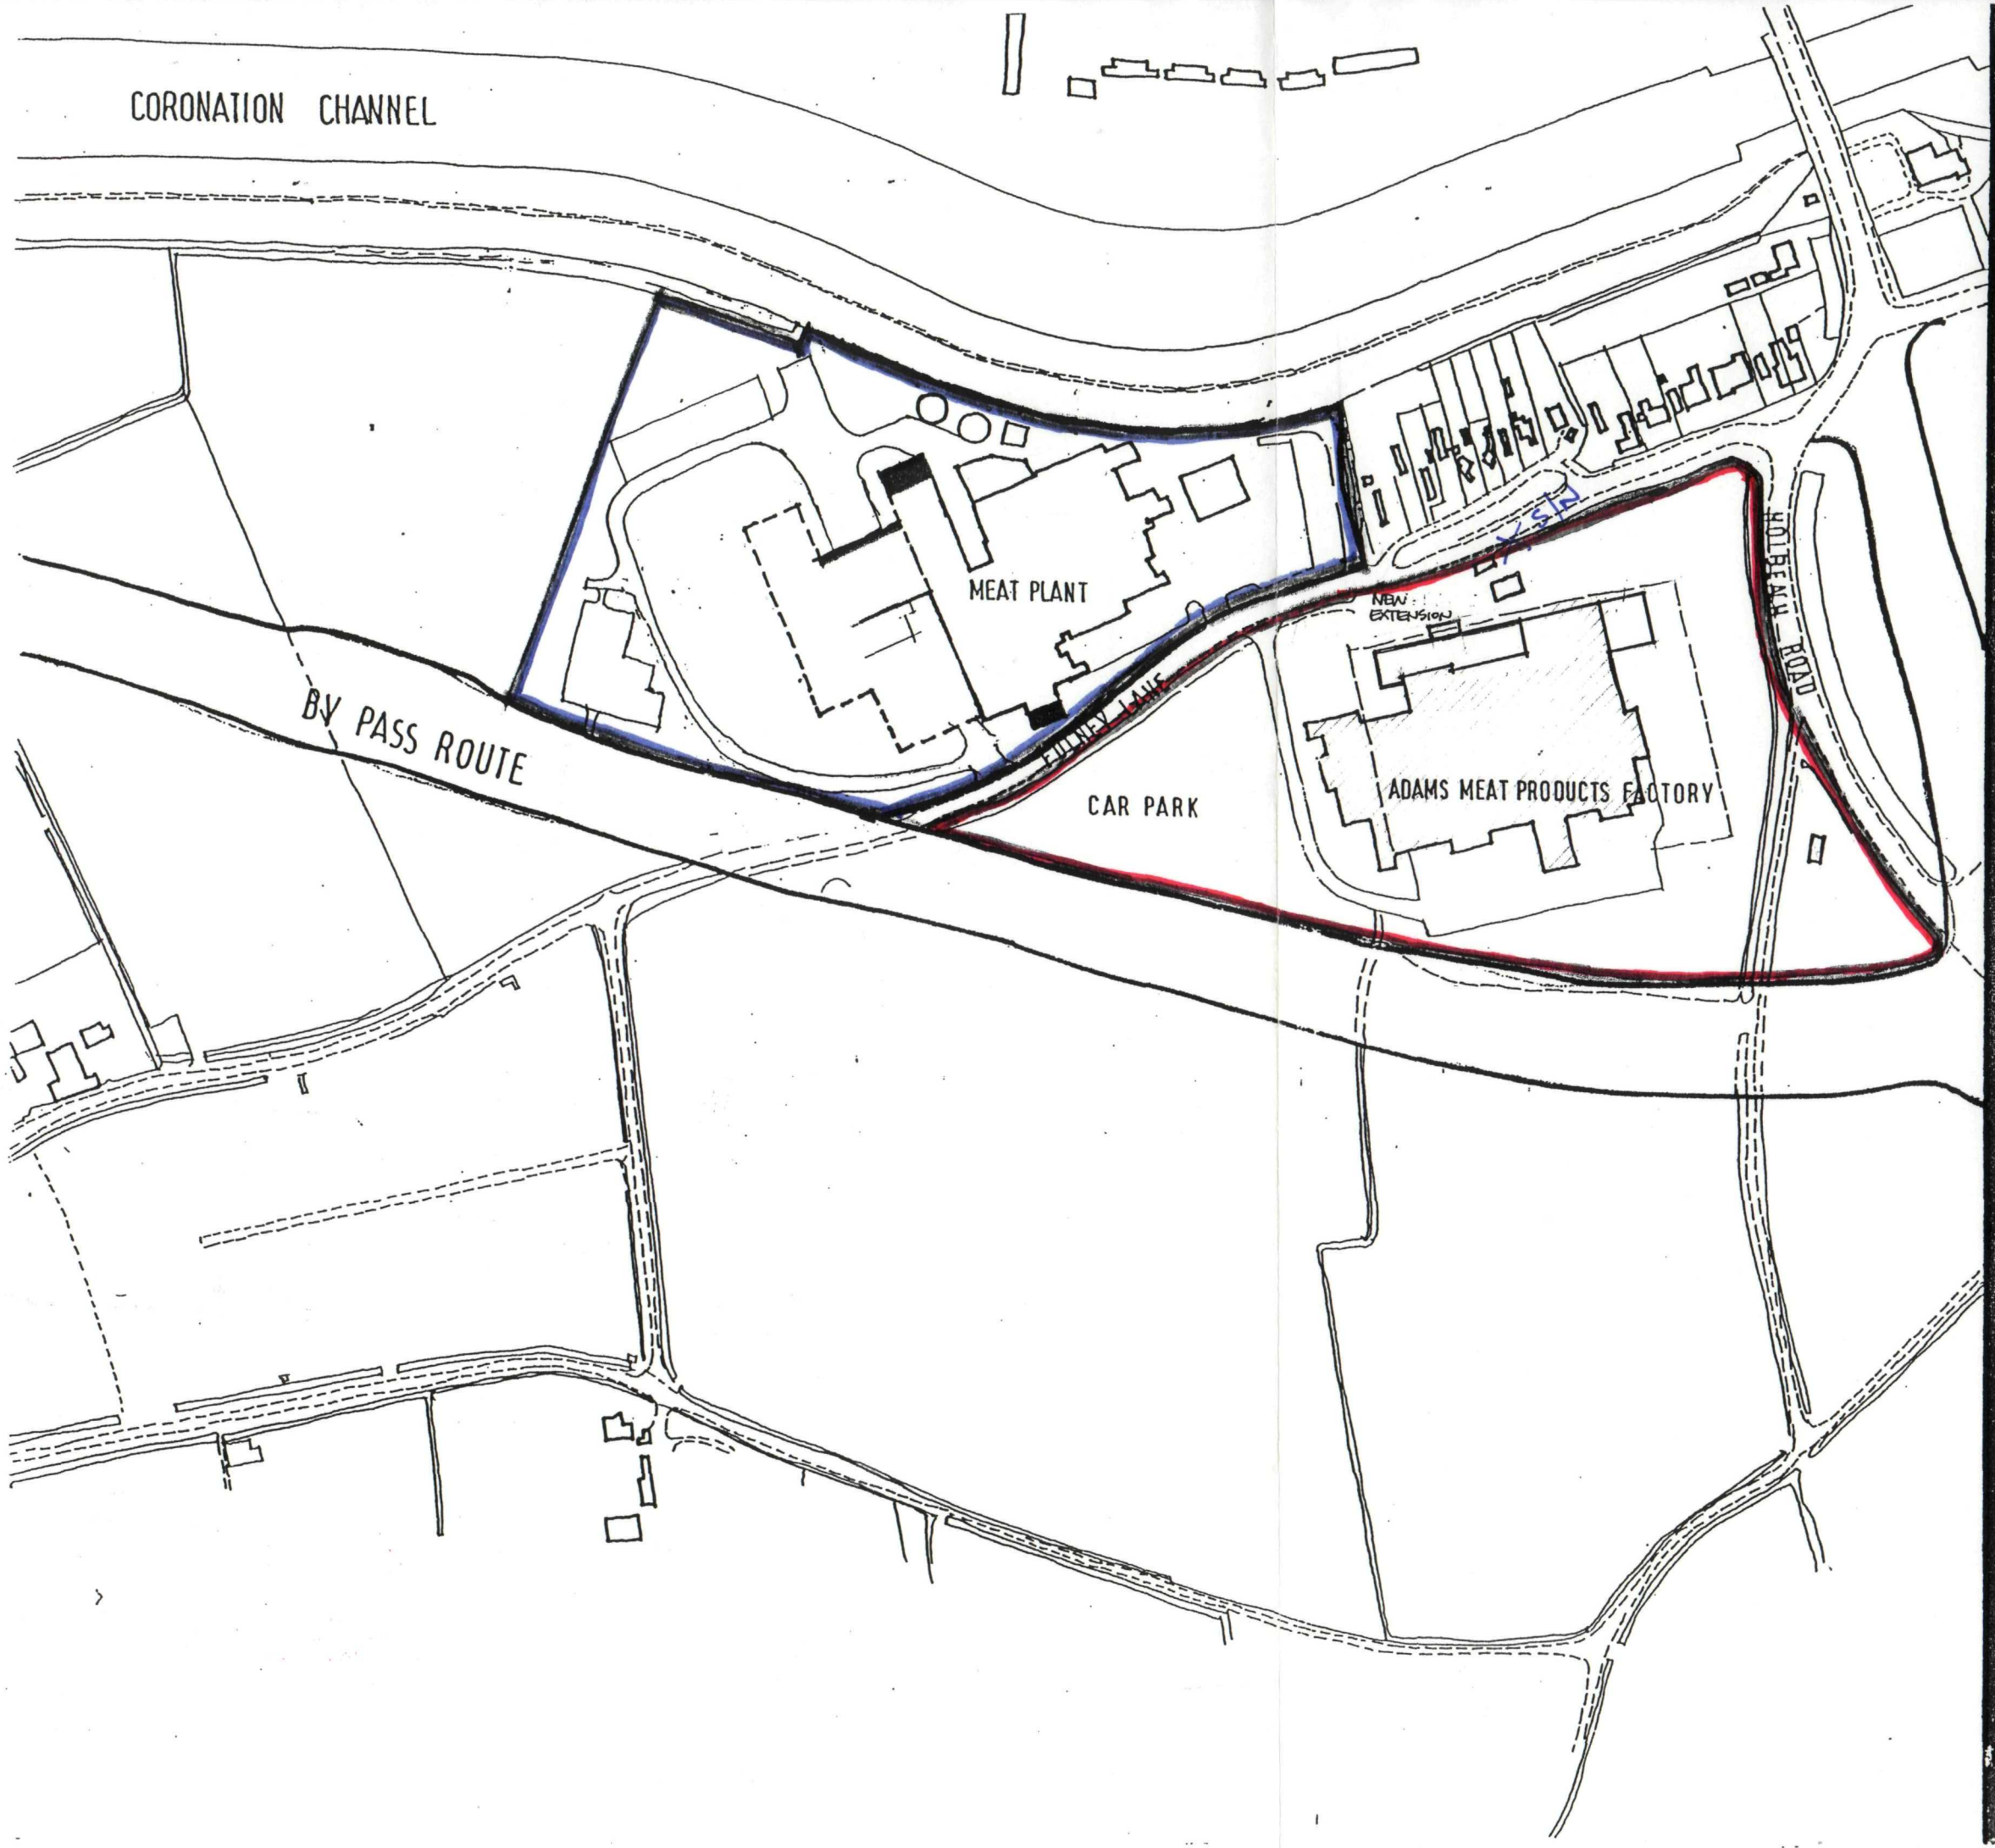


PETER HADDON AND PARTNERS

CHARTERED ARCHITECTS

The Old Rectory
Milton Malsor
Northampton NN7 3AQ
tel 0604 858916 fax 0604 859123

REVISIONS

A. DRWG. UPDATED TO INDICATE 3BAY EXTENSION 10·97 OCB · CNF

B. DRWG. UPDATED TO INDICATE 9 BAY EXTENSION 5·99·OCB·CNF.

C. PLANT ROOM EXTENSION INDICATED, 5.99.SB.CNF.

SOUTH HOLLAND DC
HOUSING & PLANNING
20 MAY 1999
Ref: 0492/99

Contractors must check all dimensions on site : all discrepancies must be reported immediately to the architect before proceeding.

PROPOSED DEVELOPMENTS

ADAMS PORK PRODUCTS Ltd

MEAT PLANT FULNEY LANE SPALDING LINCS.

DETERMINED
PLAN

LOCATION PLAN

SCALE	DATE	DRAWN
1·2500	FEB 97	E. P.

DWG NO 2580 / 7C

This drawing is copyright