
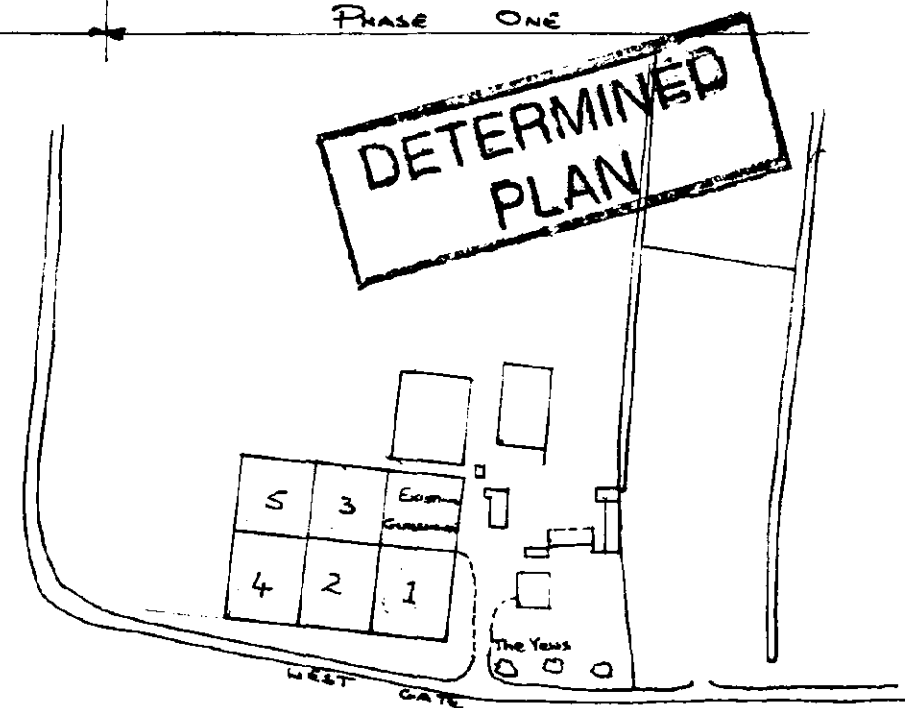
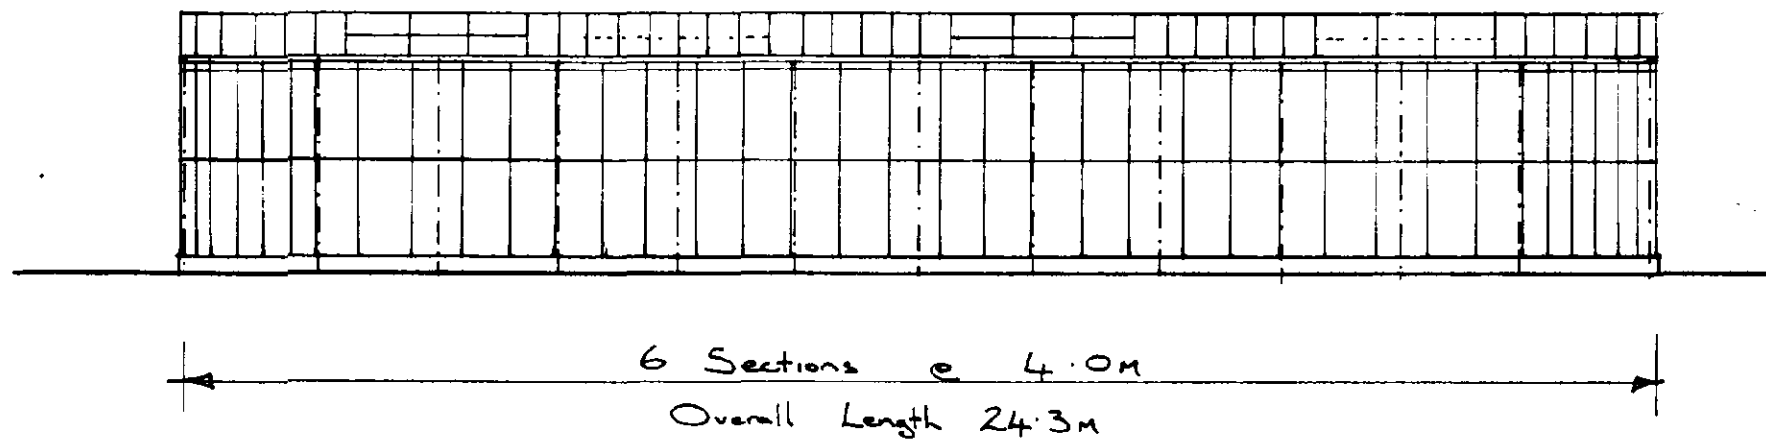


SOUTH HOLLAND D.C.  
PLAN DEPT.  
19 MAY 1994  
REF ...0494...94.

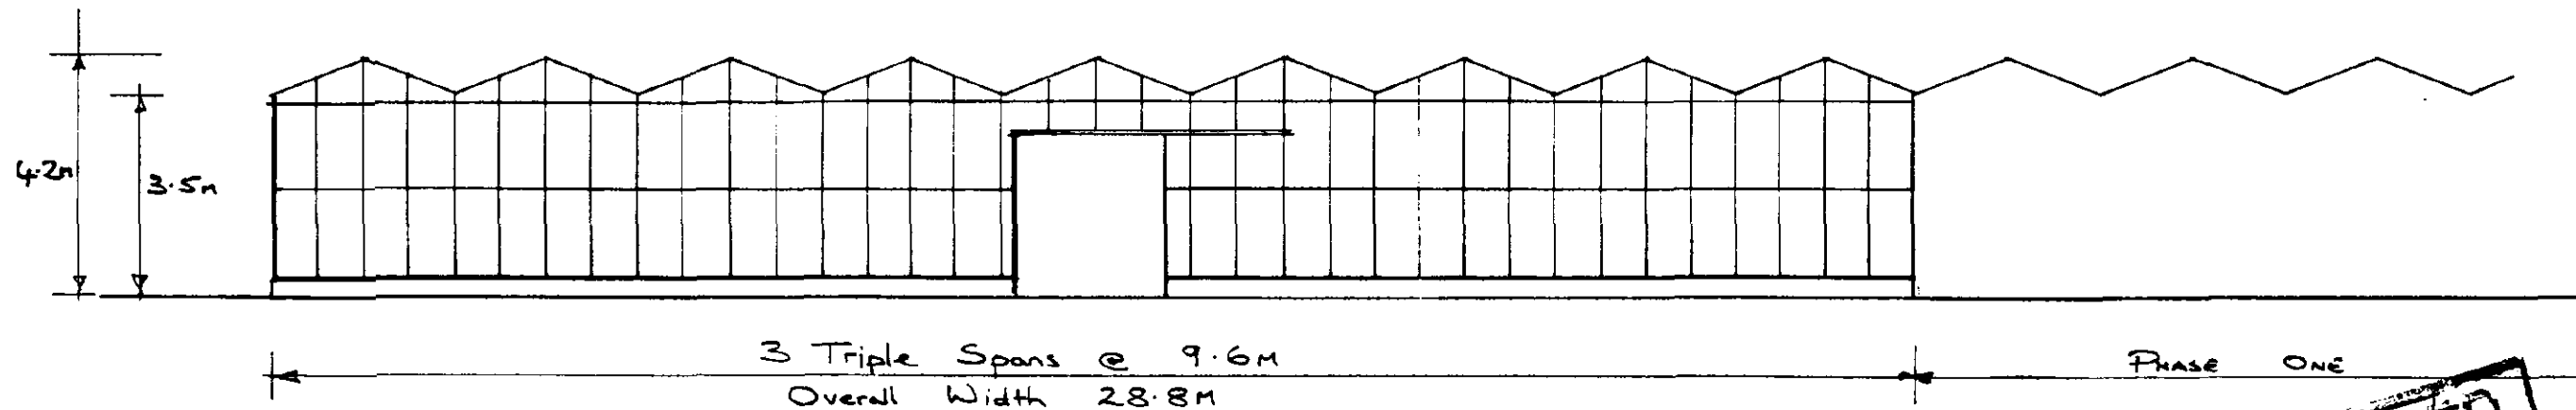

Drg. No. 1958/2

CLIENT

MESSRS. M. L. SMITH & SONS

DATE

MAY '94

BRIDGE GREENHOUSES LTD

PROJECT

PROPOSED EXTENSION TO GLASSHOUSE

DRAWN

N. Watson

49 Main Road, Quadring,  
Spalding, Lincs. PE11 4PS.

Tel: (0775) 821191 Telex 32598  
Facsimile (0775) 820306

SCALE

1:125




No.

REVISION

DATE

- PHASE ONE

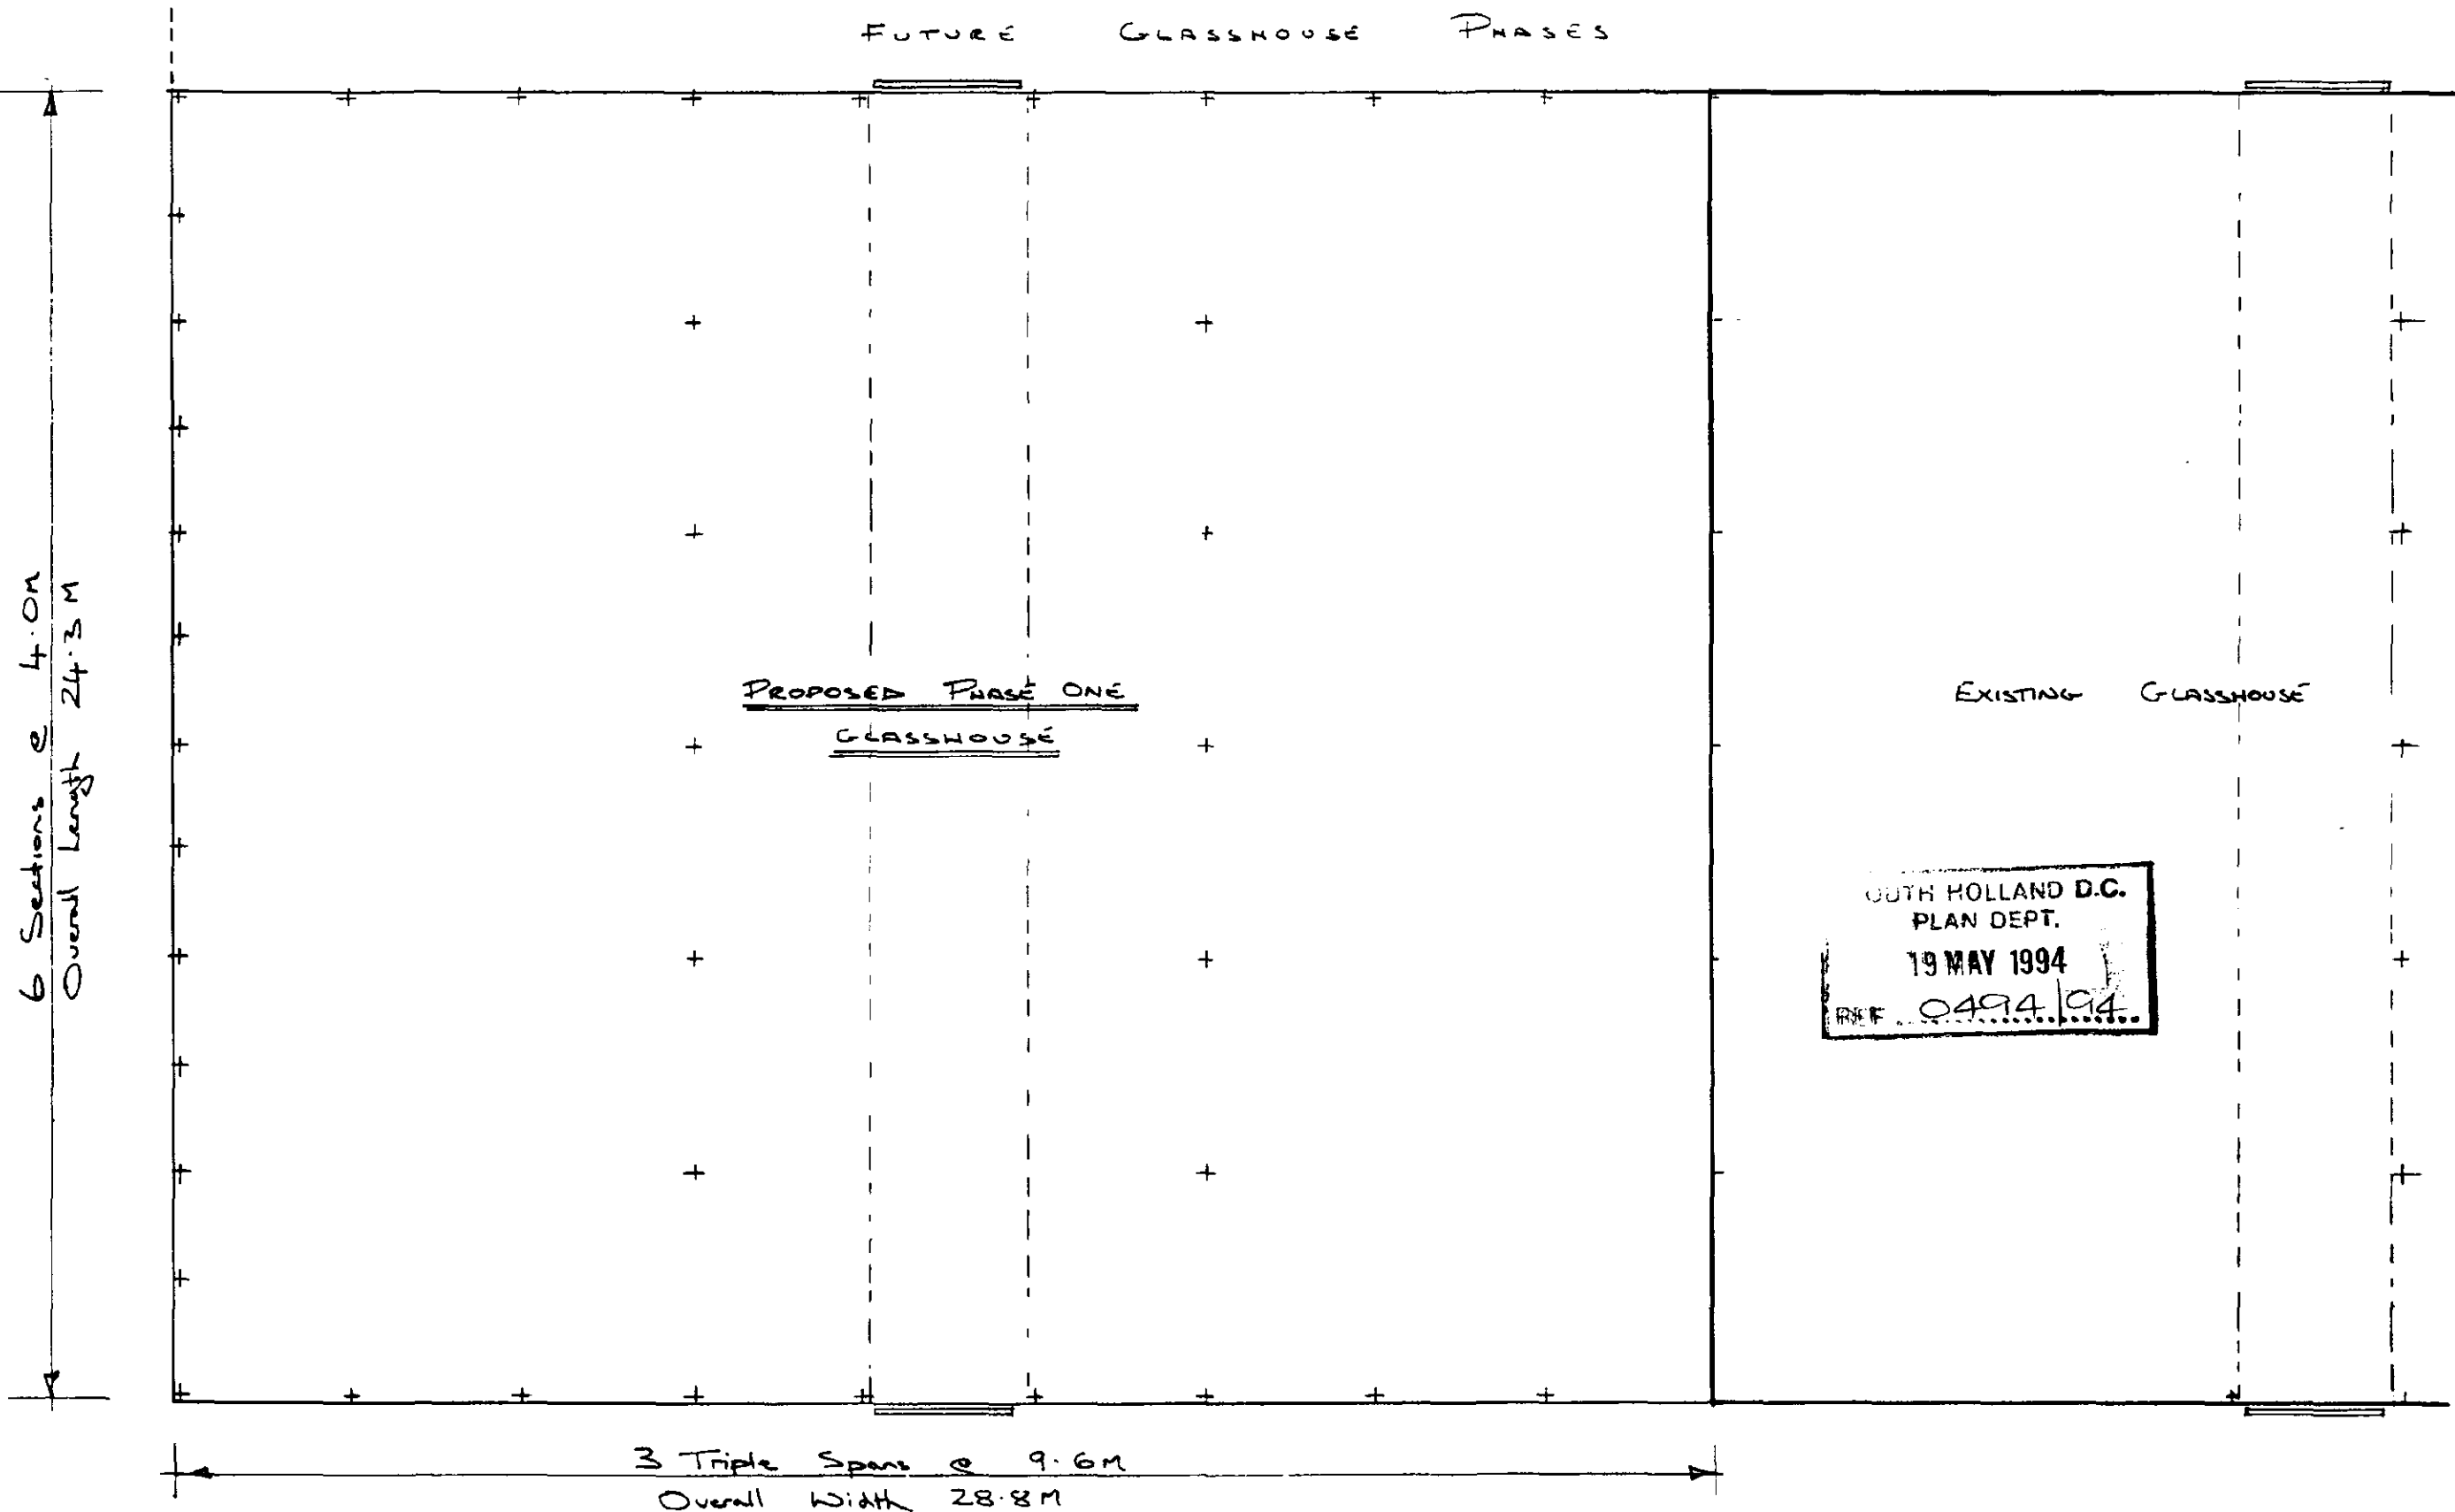

Drg. No. 1958/1

CLIENT

MESSRS. M. L. SMITH & SONS

DATE

MARCH '94

BRIDGE GREENHOUSES LTD

PROJECT

PROPOSED EXTENSION TO GLASSHOUSE  
- PHASE ONE

DRAWN

N. Watson

SCALE

1:125

49 Main Road, Quadring,  
Spalding, Lincs. PE11 4PS.  
Tel: (0775) 821191 Telex 32598  
Facsimile (0775) 820306

