


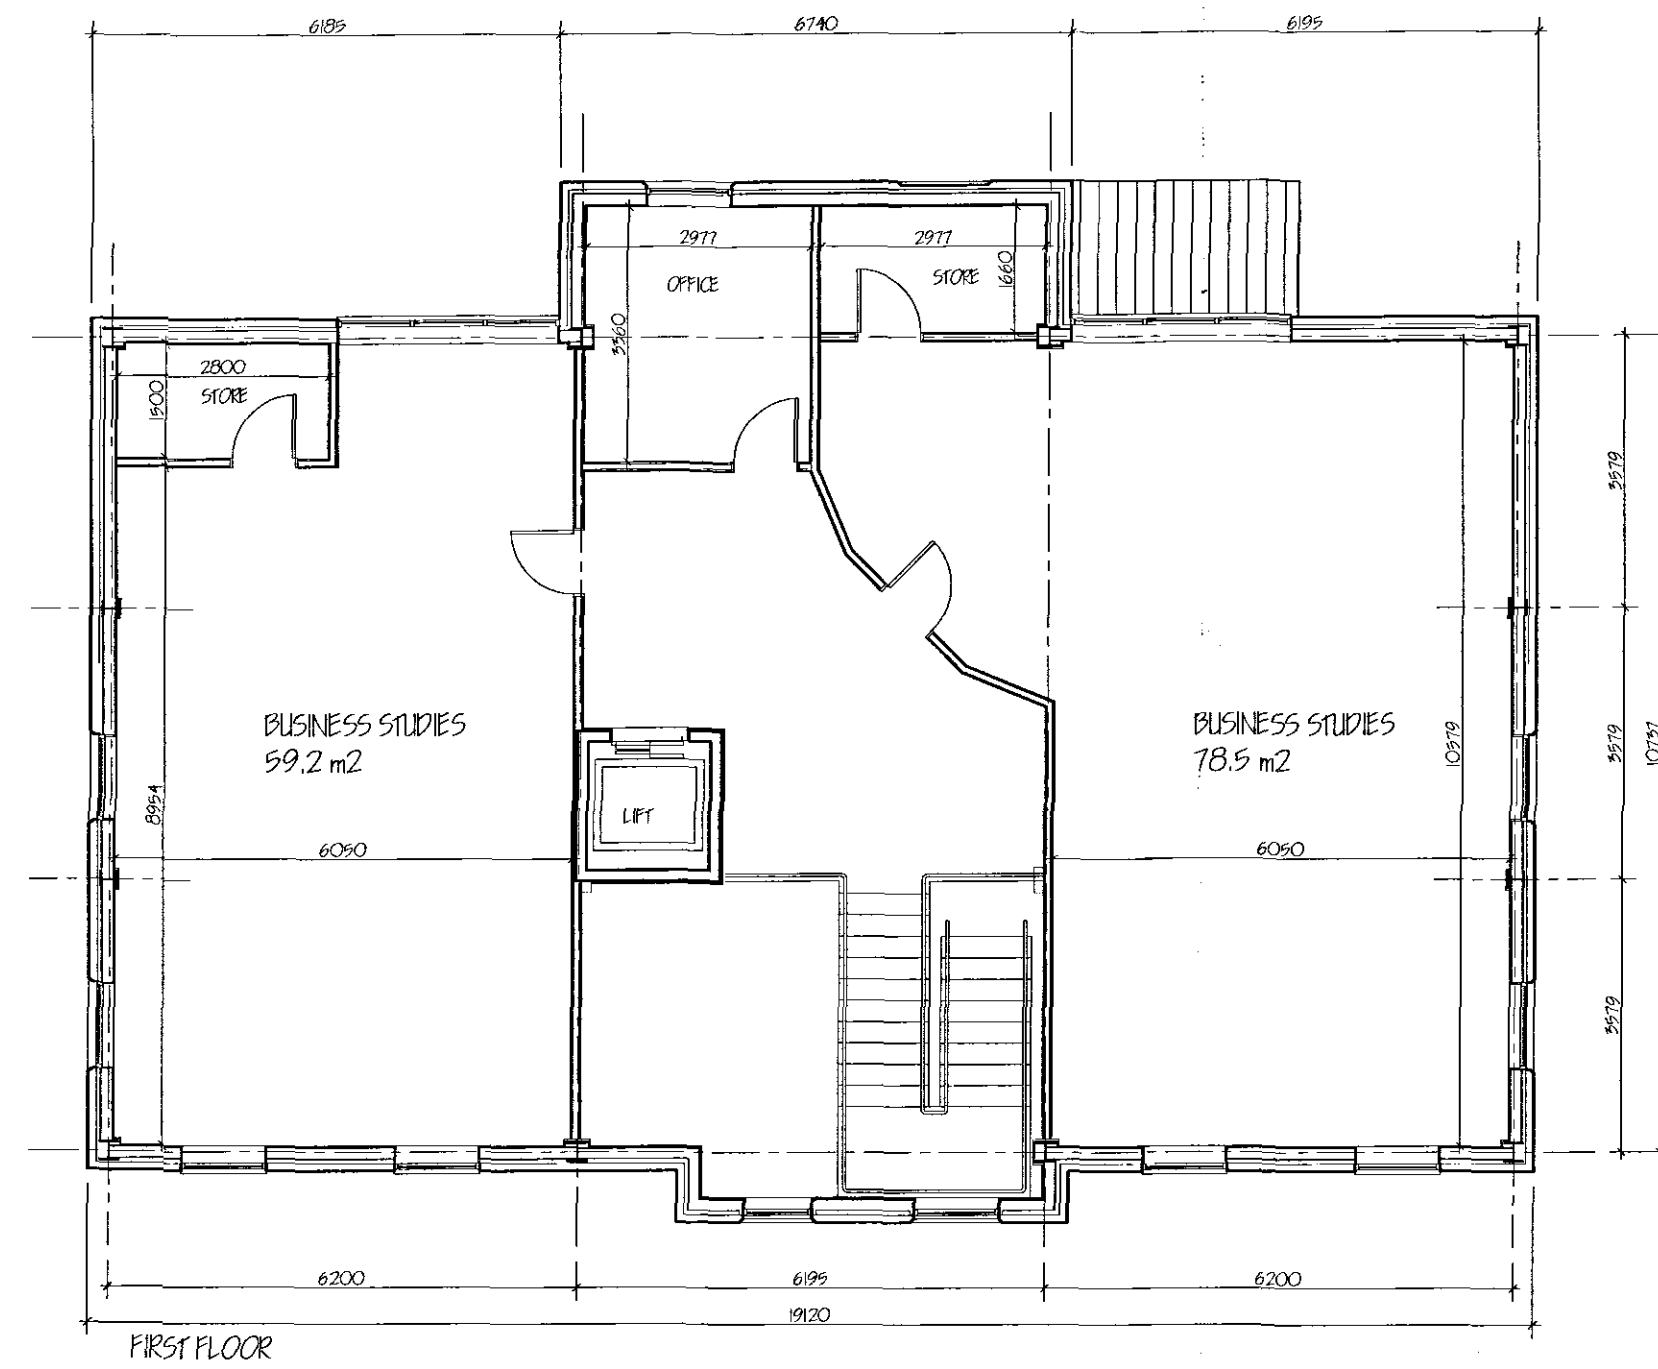

EAST ELEVATION





NORTH ELEVATION



WEST ELEVATION



SOUTH ELEVATION

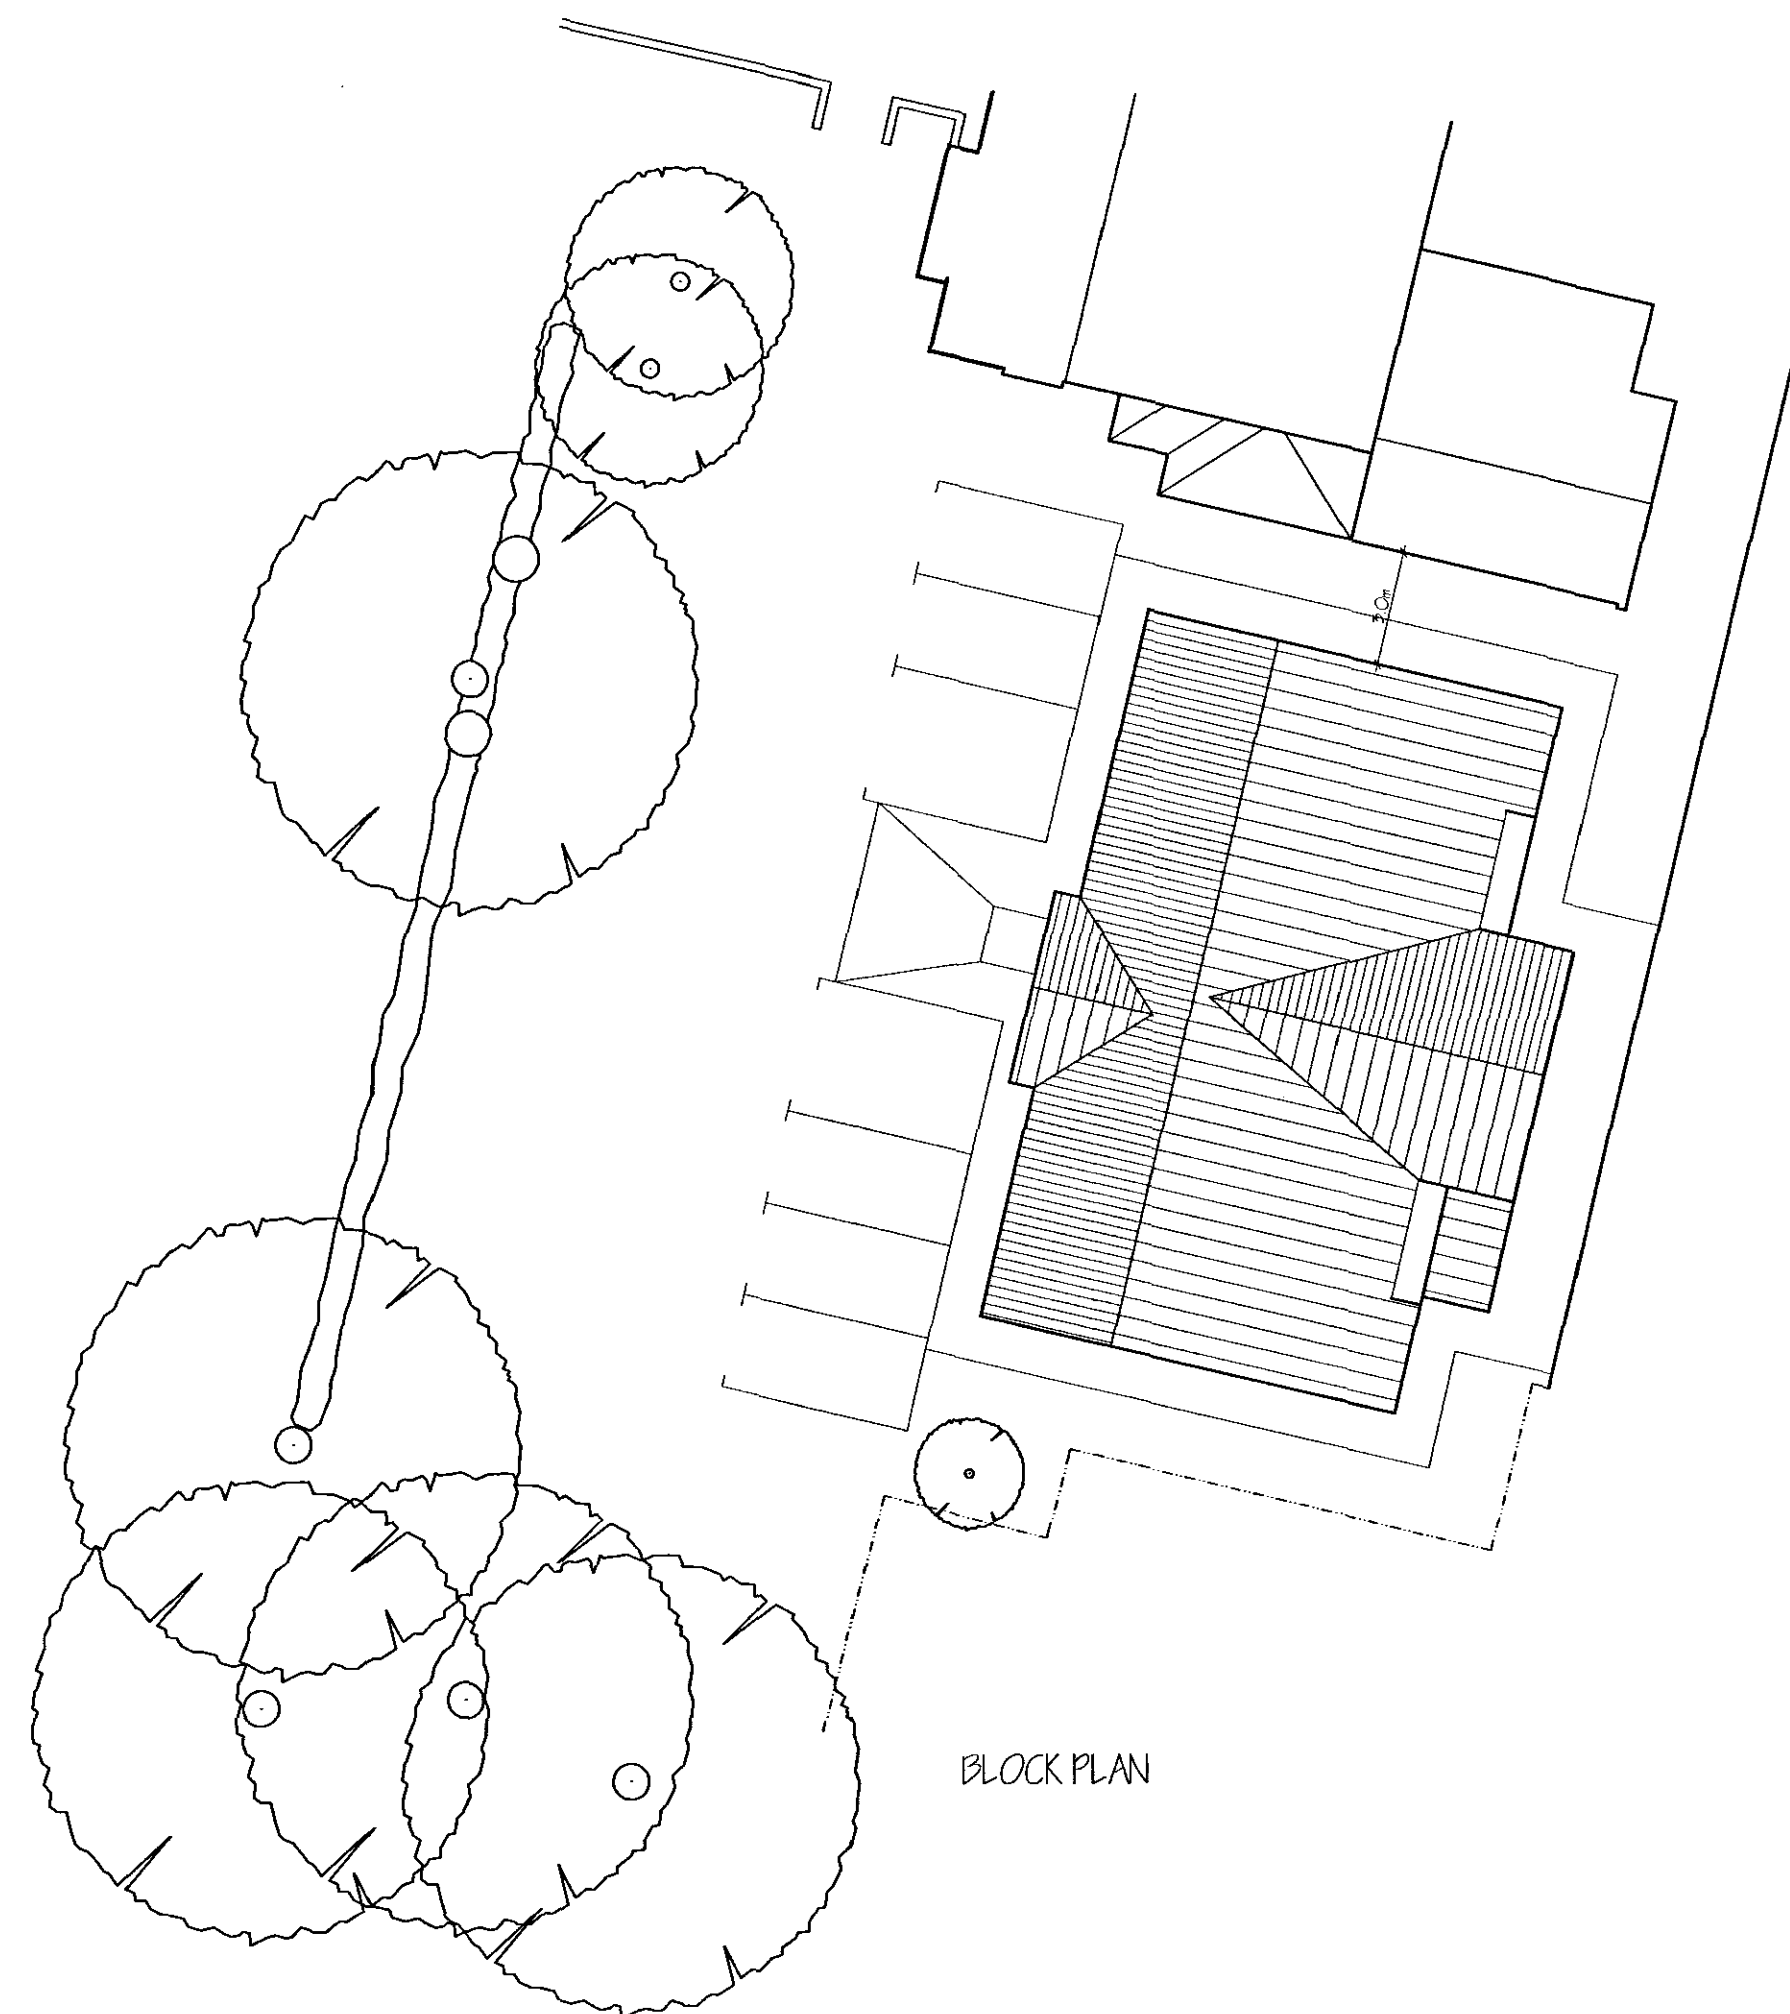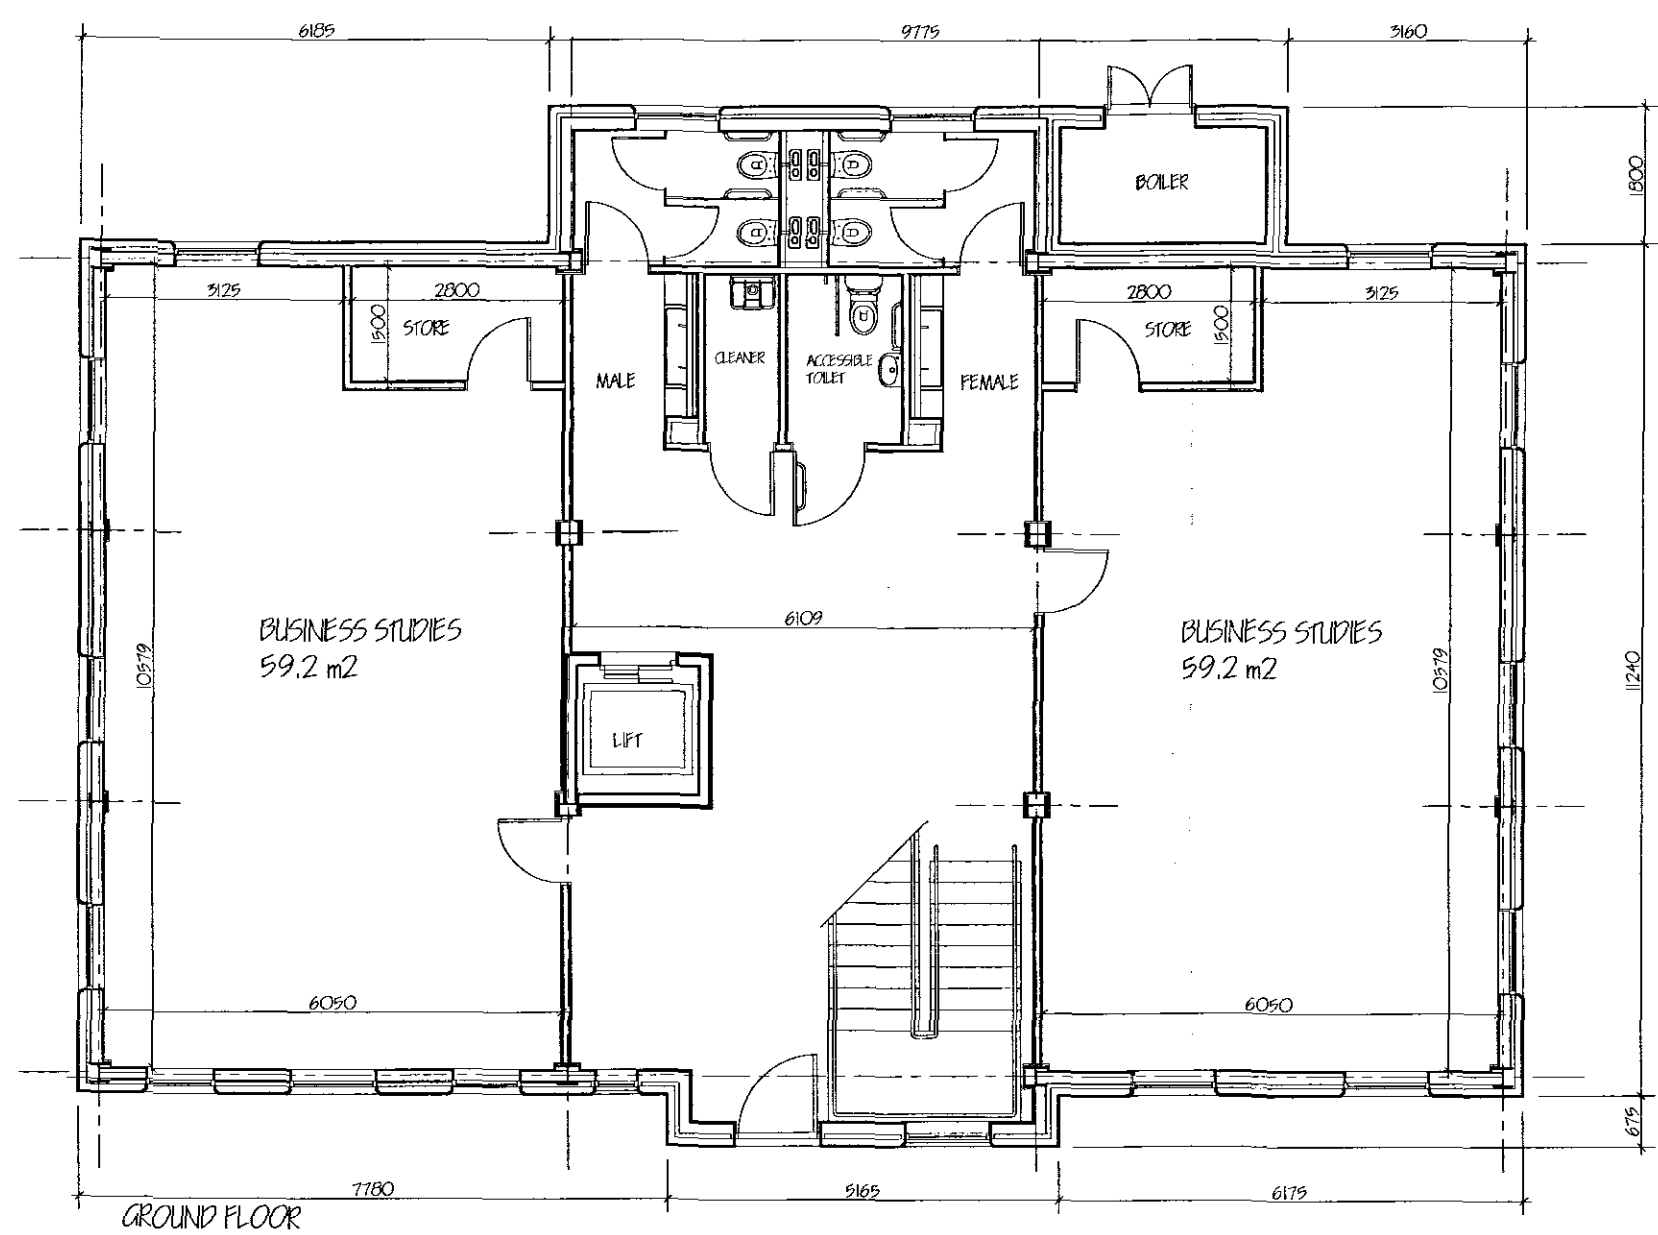

Langwith Builders Limited

registered office
72 Church Street
Holbeach
Spalding
Lincolnshire PE12 7LL
tele: Holbeach (01406) 425766
fax: Holbeach (01406) 425766

Amendments

© Copyright Reserved

Client

SPALDING ROYAL FREE GRAMMAR SCHOOL

Job

Drawing

Scale Date

No. Ref.